NOTE:
ALL PROPOSED UTILITY WORK SHOWN ON THIS SHEET WILL BE DONE BY OTHERS

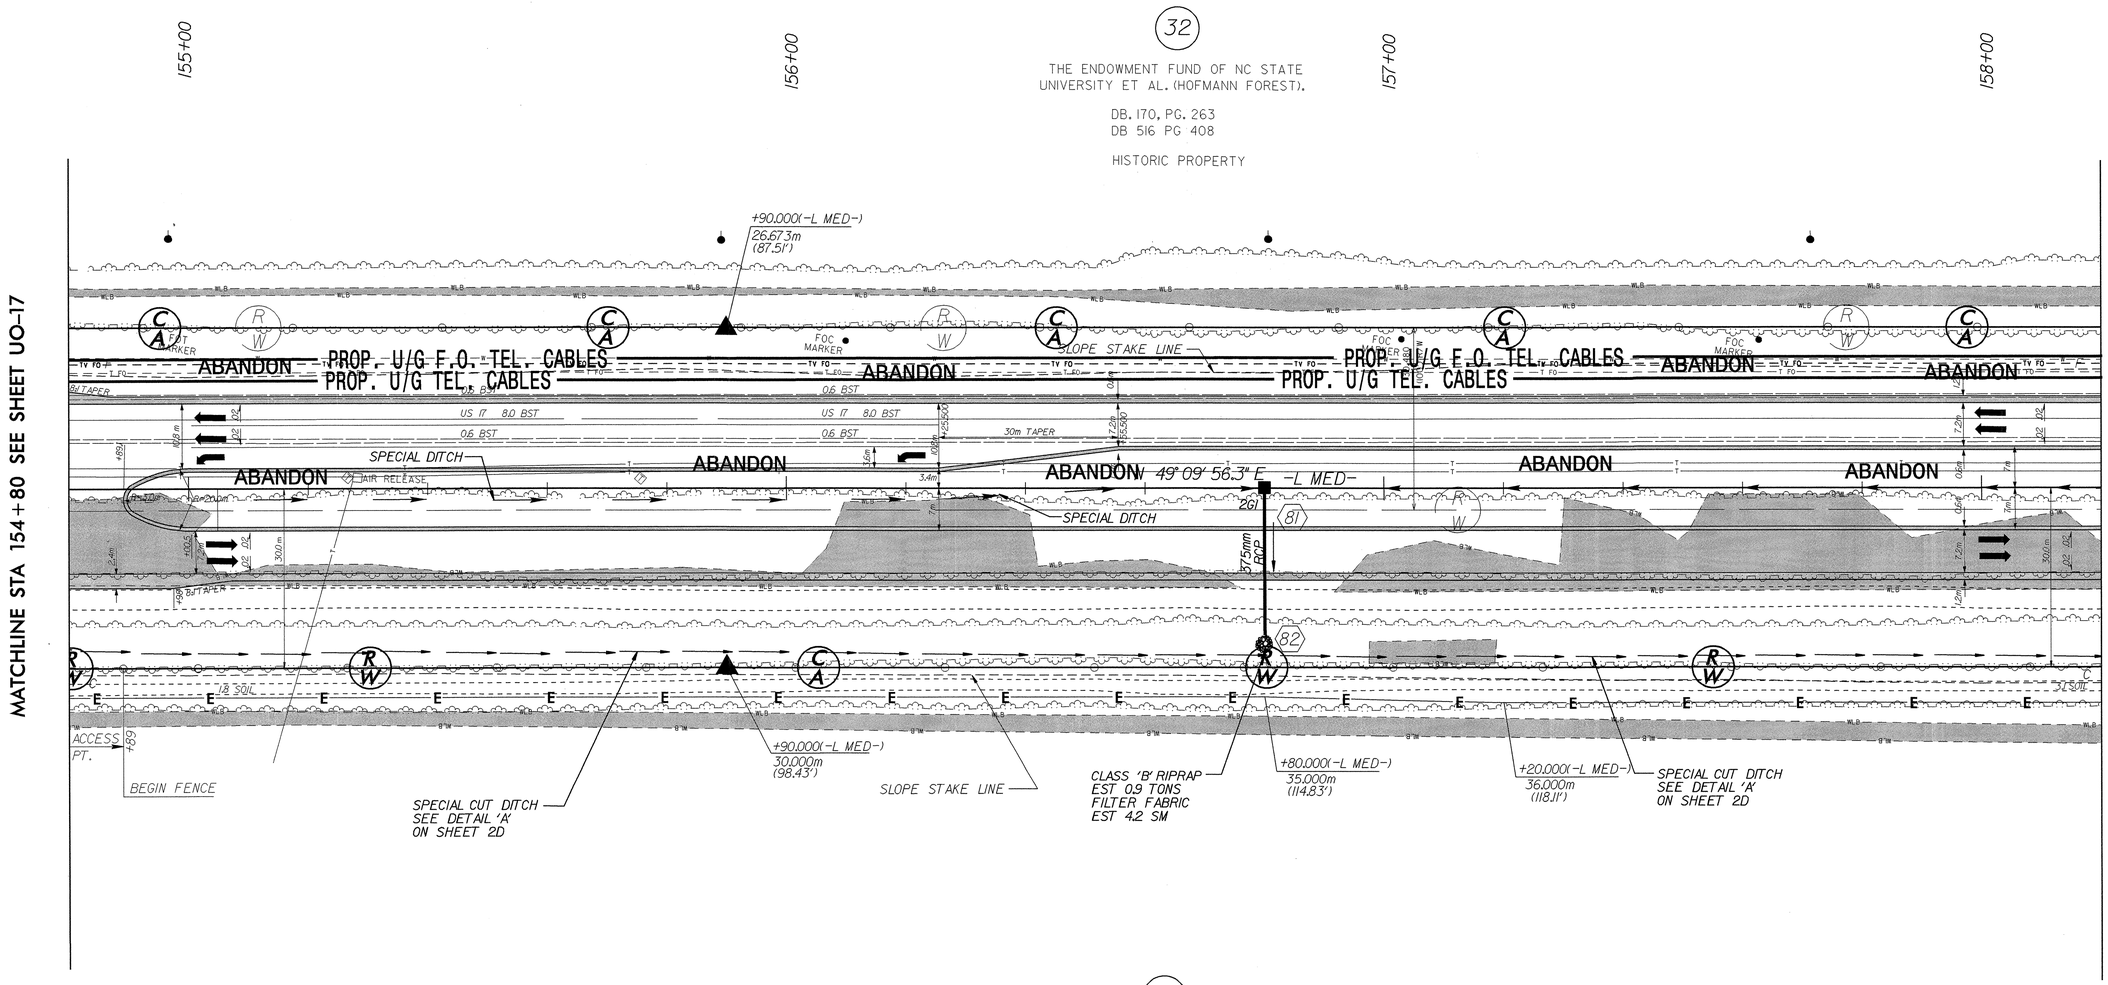

32
THE ENDOWMENT FUND OF NC STATE UNIVERSITY ET AL. (HOFMANN FOREST).
DB. 170, PG. 263
DB 516 PG 408
HISTORIC PROPERTY

SEE SHEET NO. 2D FOR ALL DRIVEWAY DETAILS.

SEE SHEET NO. 2D FOR ALL DITCH DETAILS.

SEE SHEET NO. 51 FOR NBL & SBL GRADES AND PROFILES AND ALL DITCH GRADES AND PROFILES.

29-OCT-2003 14:32
R:\Utilities\Proj\U0_R-2514A_RDY_PSH_21_U0_18.dgn
bbungarner