PROJECT REFERENCE NO.	SHEET NO.
R-2514A	UC-2

METRIC

SCALE 0

DESIGNED BY: ARK
DRAWN BY: ARK
CHECKED BY: GYS
APPROVED BY: GYS
REVISED:

NORTH CAROLINA DEPARTMENT OF TRANSPORTATION
DESIGN SERVICES UNIT
PHONE:(919)250-4128
FAX:(919)250-4119

NORTH CAROLINA PROFESSIONAL SEAL 023948 11-4-03 ENGINEER GREG Y. STEVENS

UTILITY CONSTRUCTION PLANS ONLY

UTILITY CONSTRUCTION

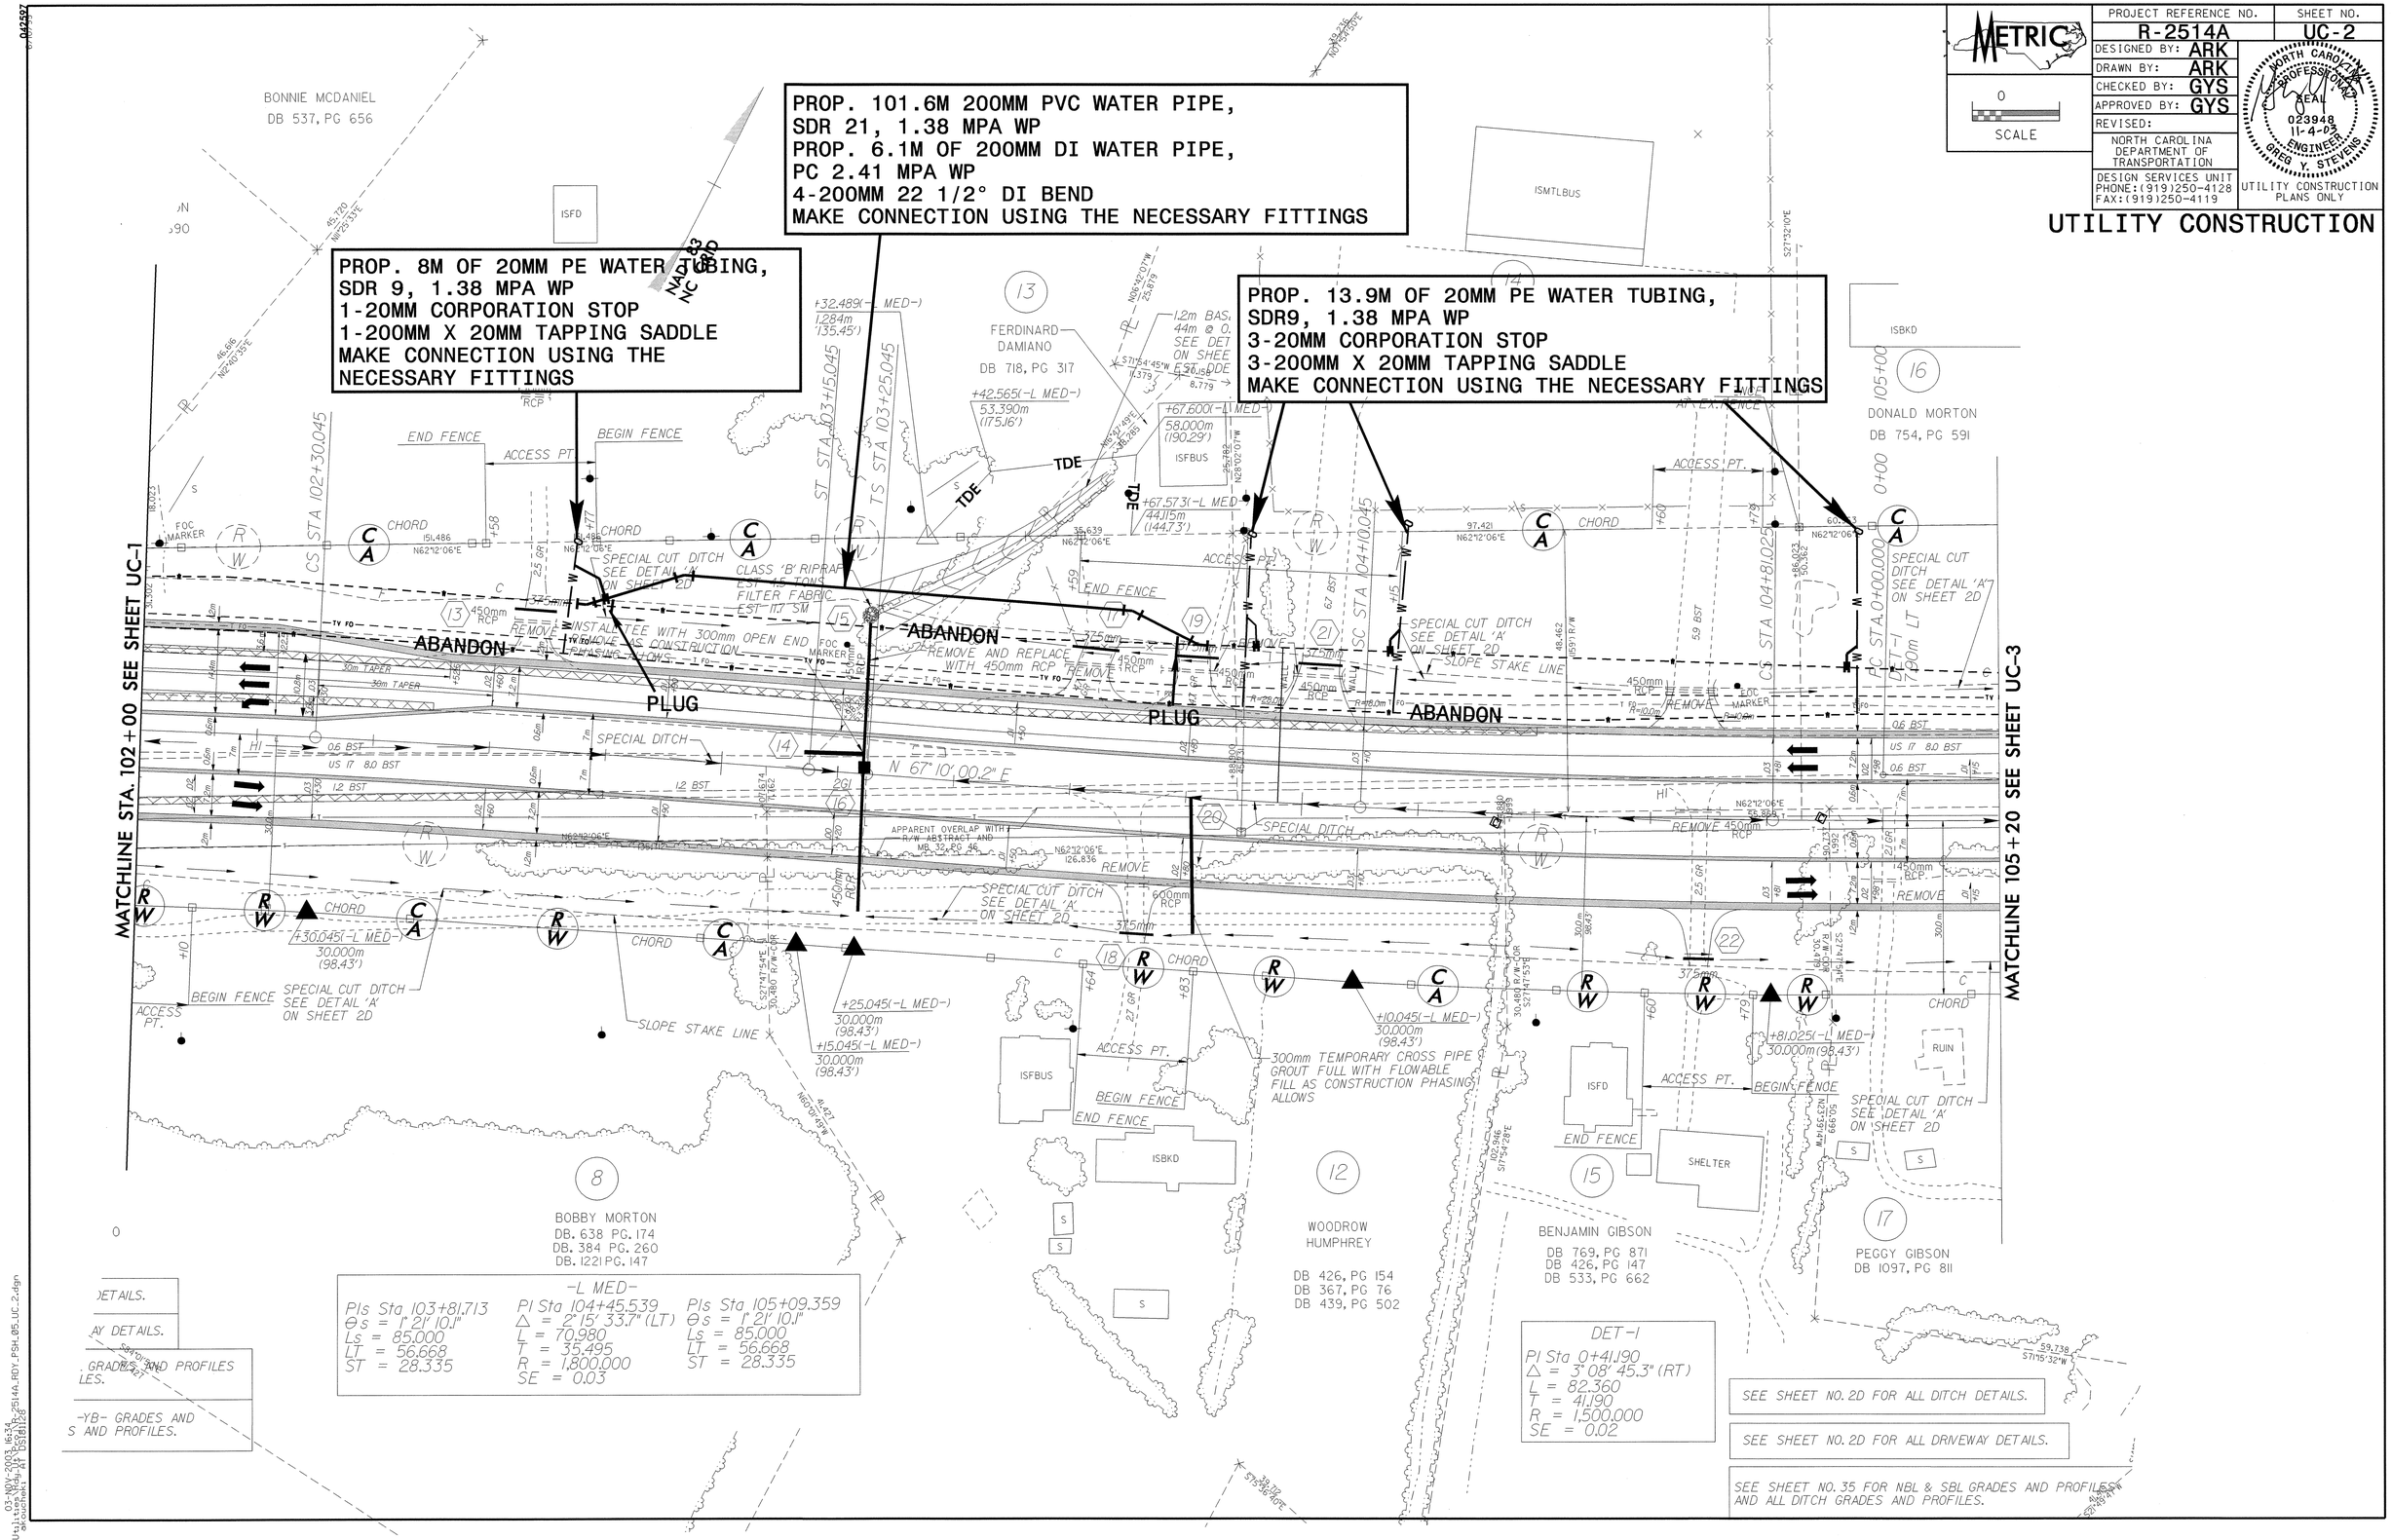

-L MED-

PIs Sta 103+81.713	PI Sta 104+45.539	PIs Sta 105+09.359
Θs = 1° 21' 10.1"	Δ = 2° 15' 33.7" (LT)	Θs = 1° 21' 10.1"
Ls = 85.000	L = 70.980	Ls = 85.000
LT = 56.668	T = 35.495	LT = 56.668
ST = 28.335	R = 1,800.000	ST = 28.335
	SE = 0.03	

DET-1

PI Sta 0+41.190
Δ = 3° 08' 45.3" (RT)
L = 82.360
T = 41.190
R = 1,500.000
SE = 0.02

SEE SHEET NO. 2D FOR ALL DITCH DETAILS.

SEE SHEET NO. 2D FOR ALL DRIVEWAY DETAILS.

SEE SHEET NO. 35 FOR NBL & SBL GRADES AND PROFILES AND ALL DITCH GRADES AND PROFILES.