| PROJECT REFERENCE NO. | SHEET NO. |
|---|---|
| R-3303 | EC-21/CONST.10 |
| R /W SHEET NO. | |
| ROADWAY DESIGN ENGINEER | HYDRAULICS ENGINEER |
| CONST.REV. | |
| R /W REV. | |
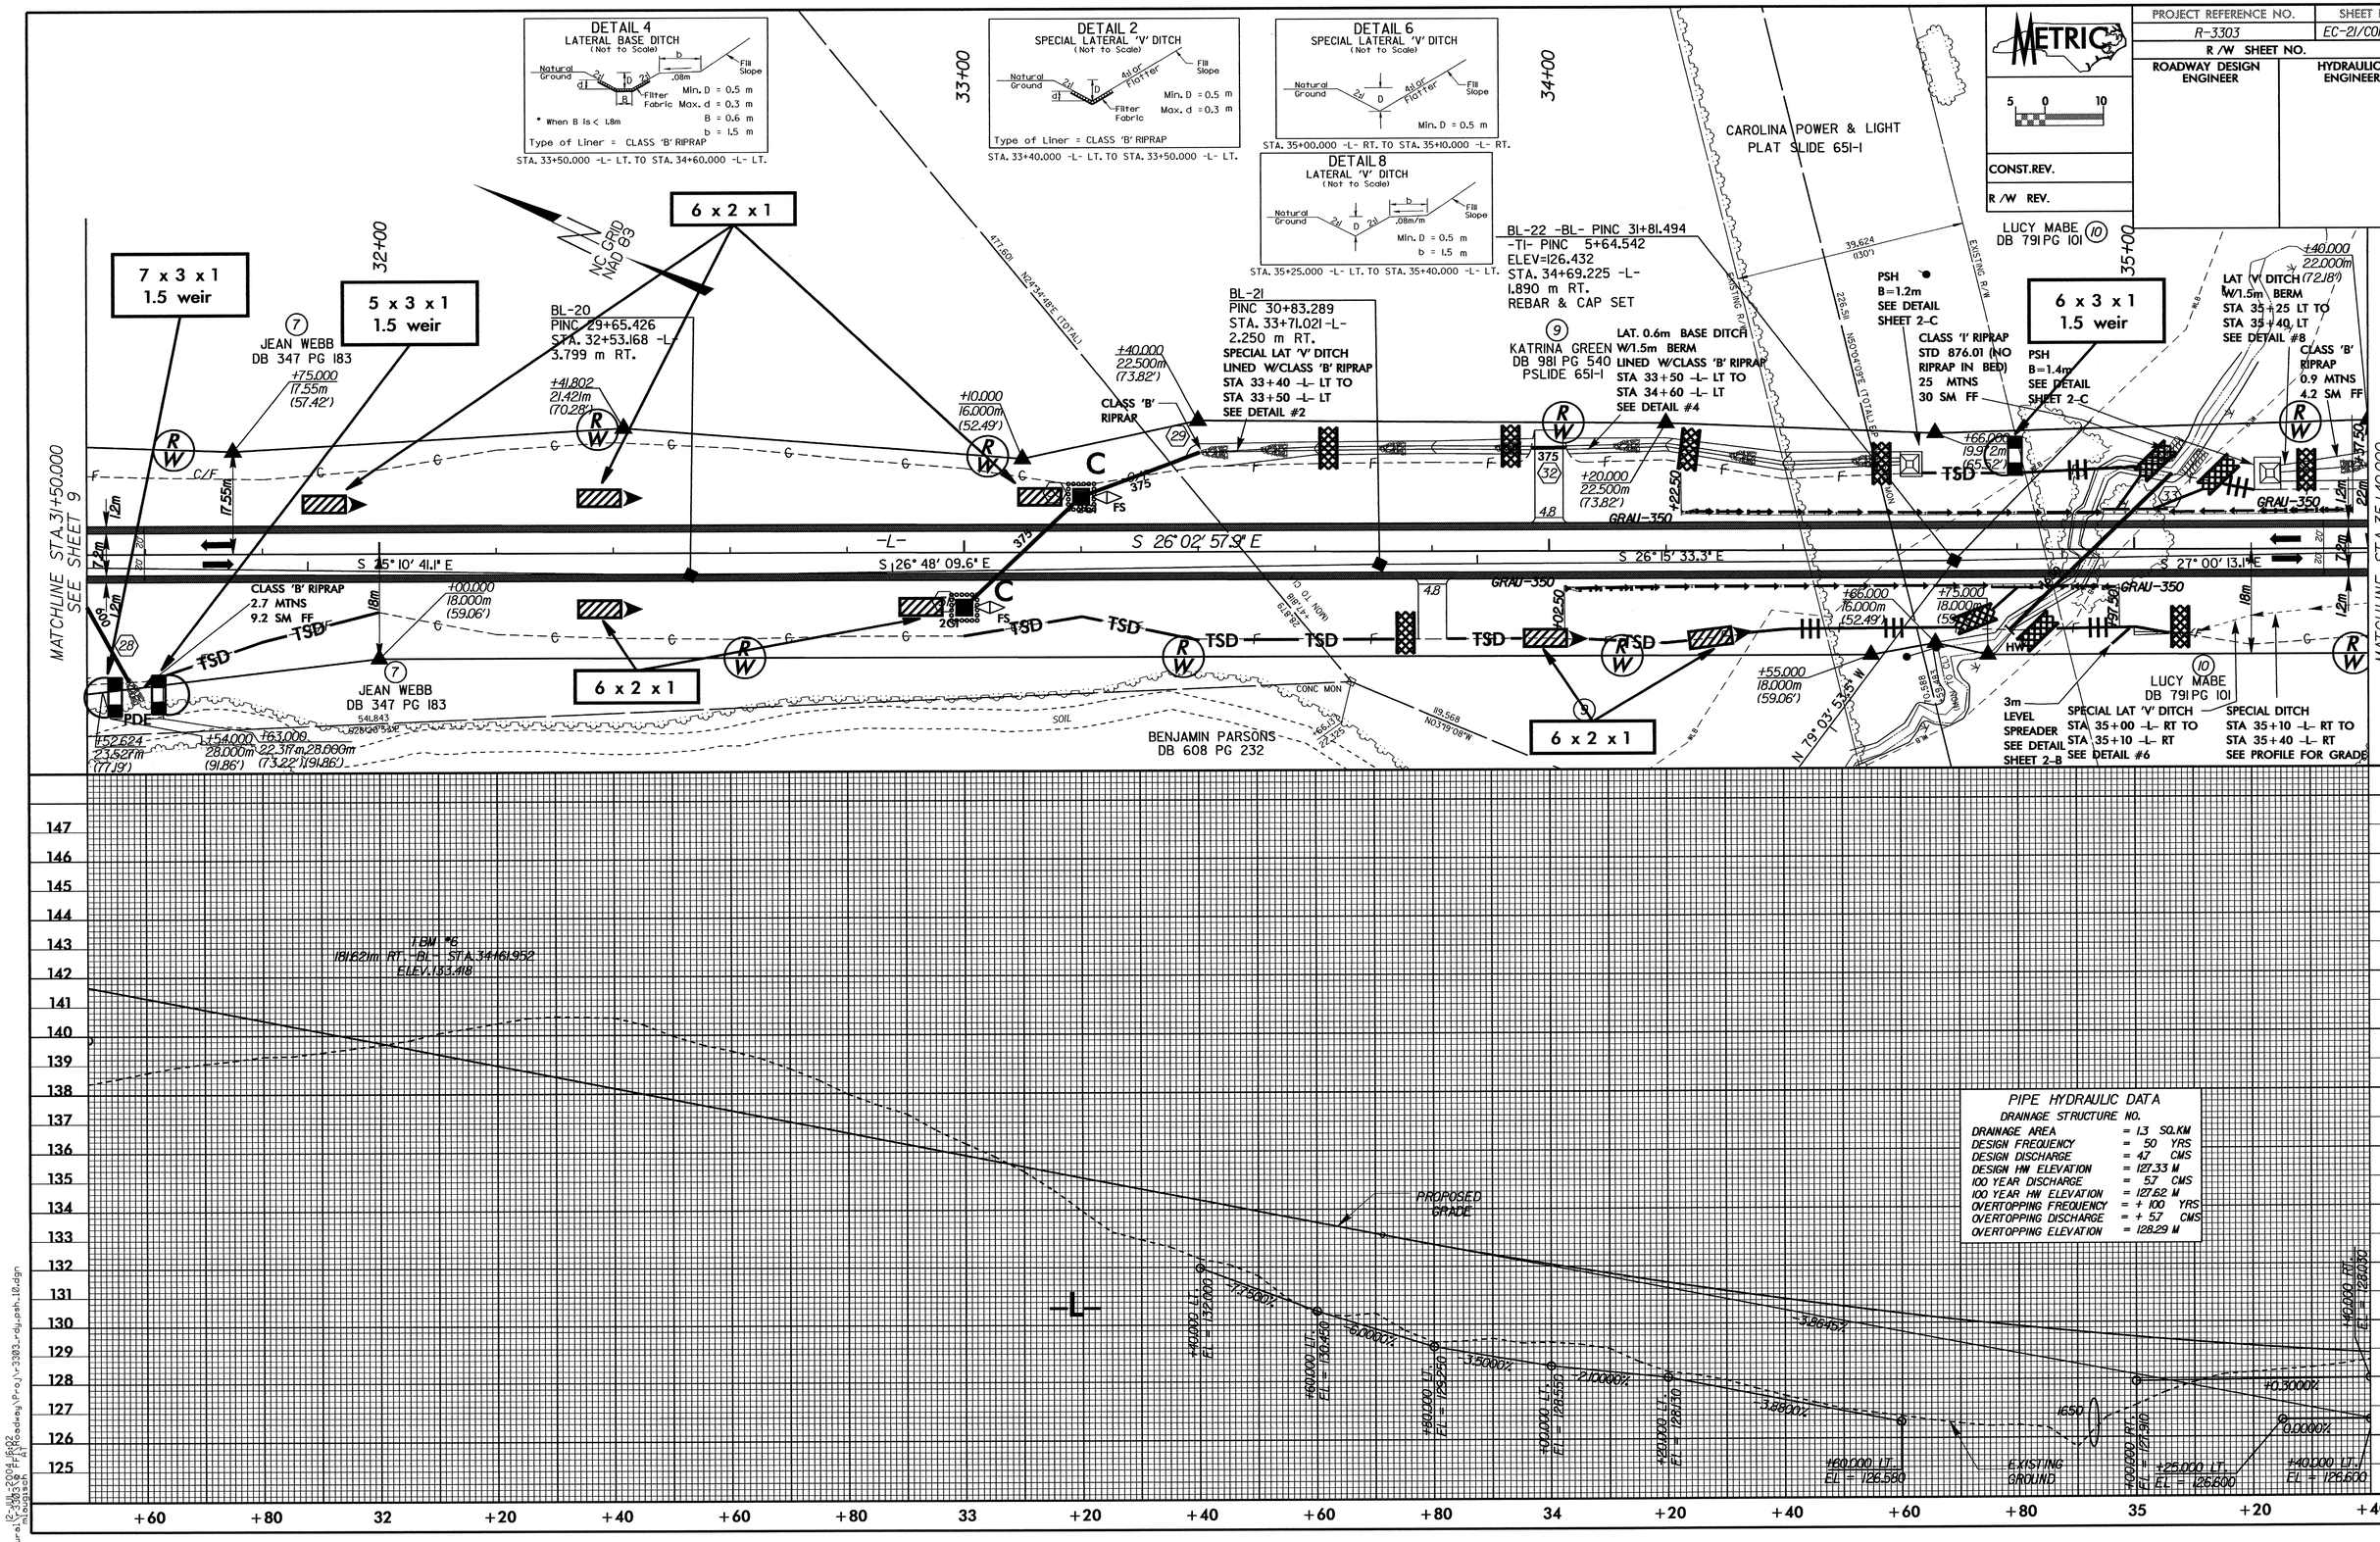
METRIC 5 0 10