CLEARING AND GRUBBING
EROSION CONTROL FOR
CONSTRUCTION SHEET 10
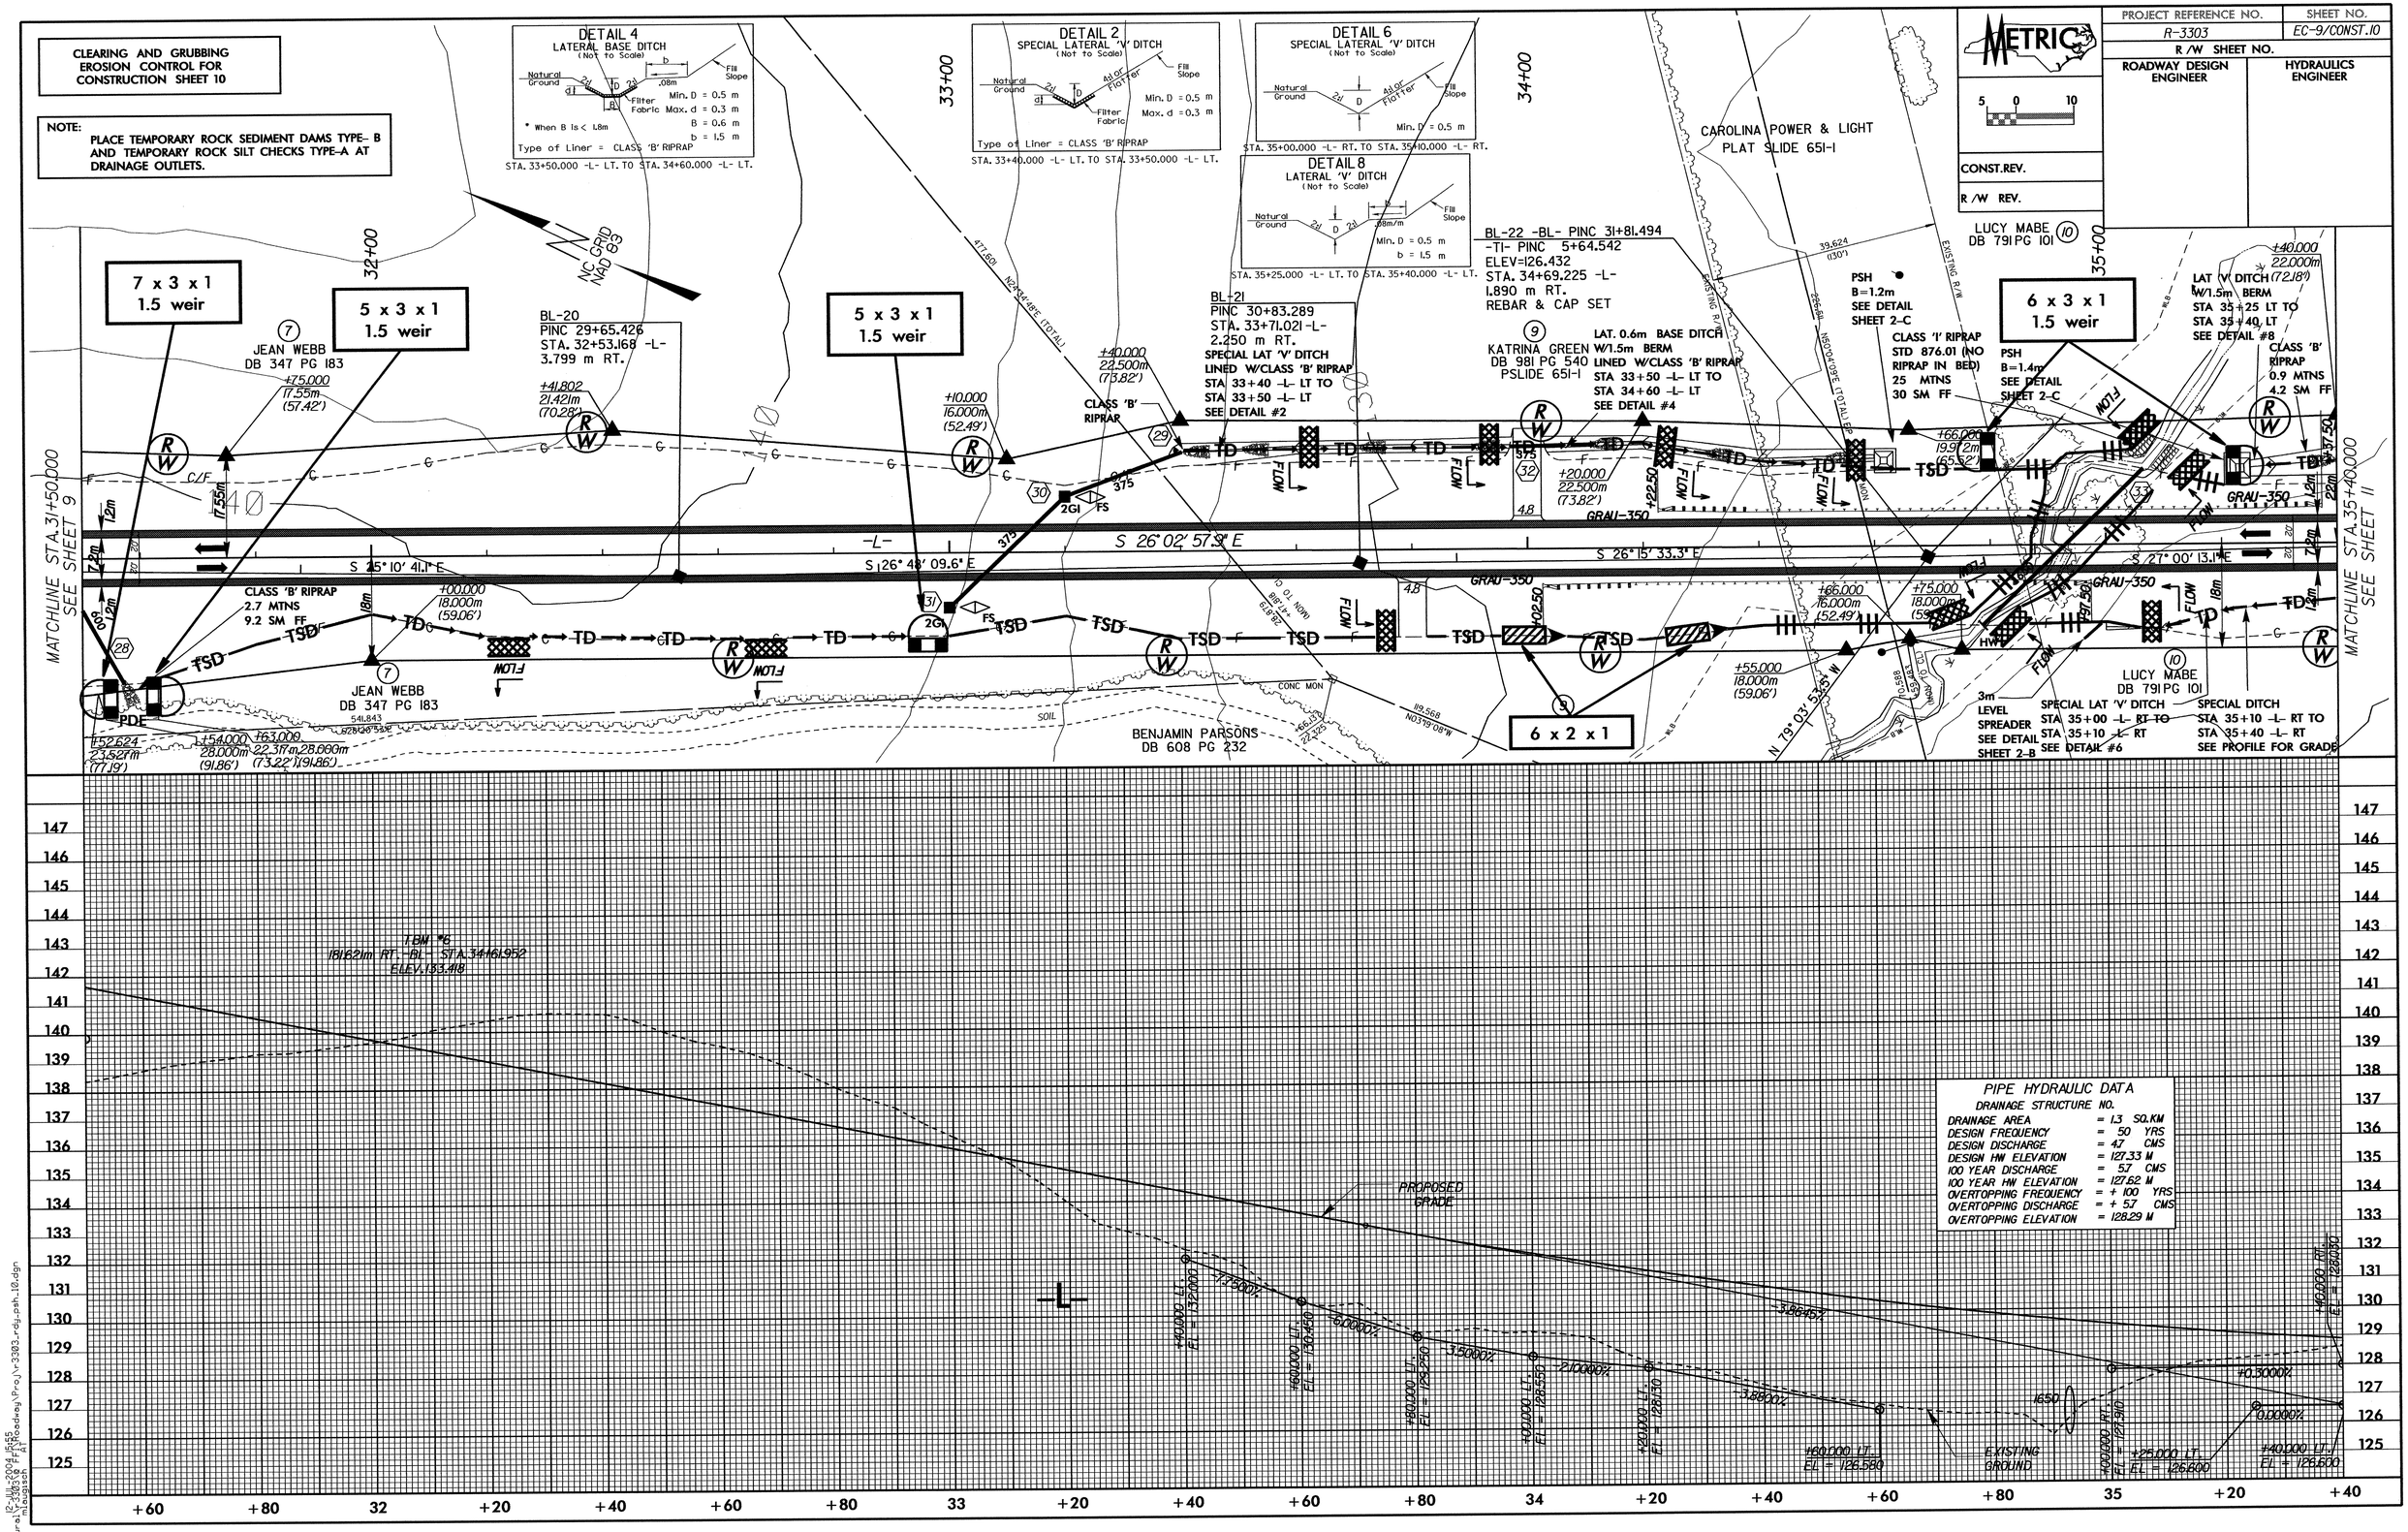
NOTE:
PLACE TEMPORARY ROCK SEDIMENT DAMS TYPE- B AND TEMPORARY ROCK SILT CHECKS TYPE-A AT DRAINAGE OUTLETS.