PROJECT REFERENCE NO.	SHEET NO.
R-3303	X-30

0 2.5 5
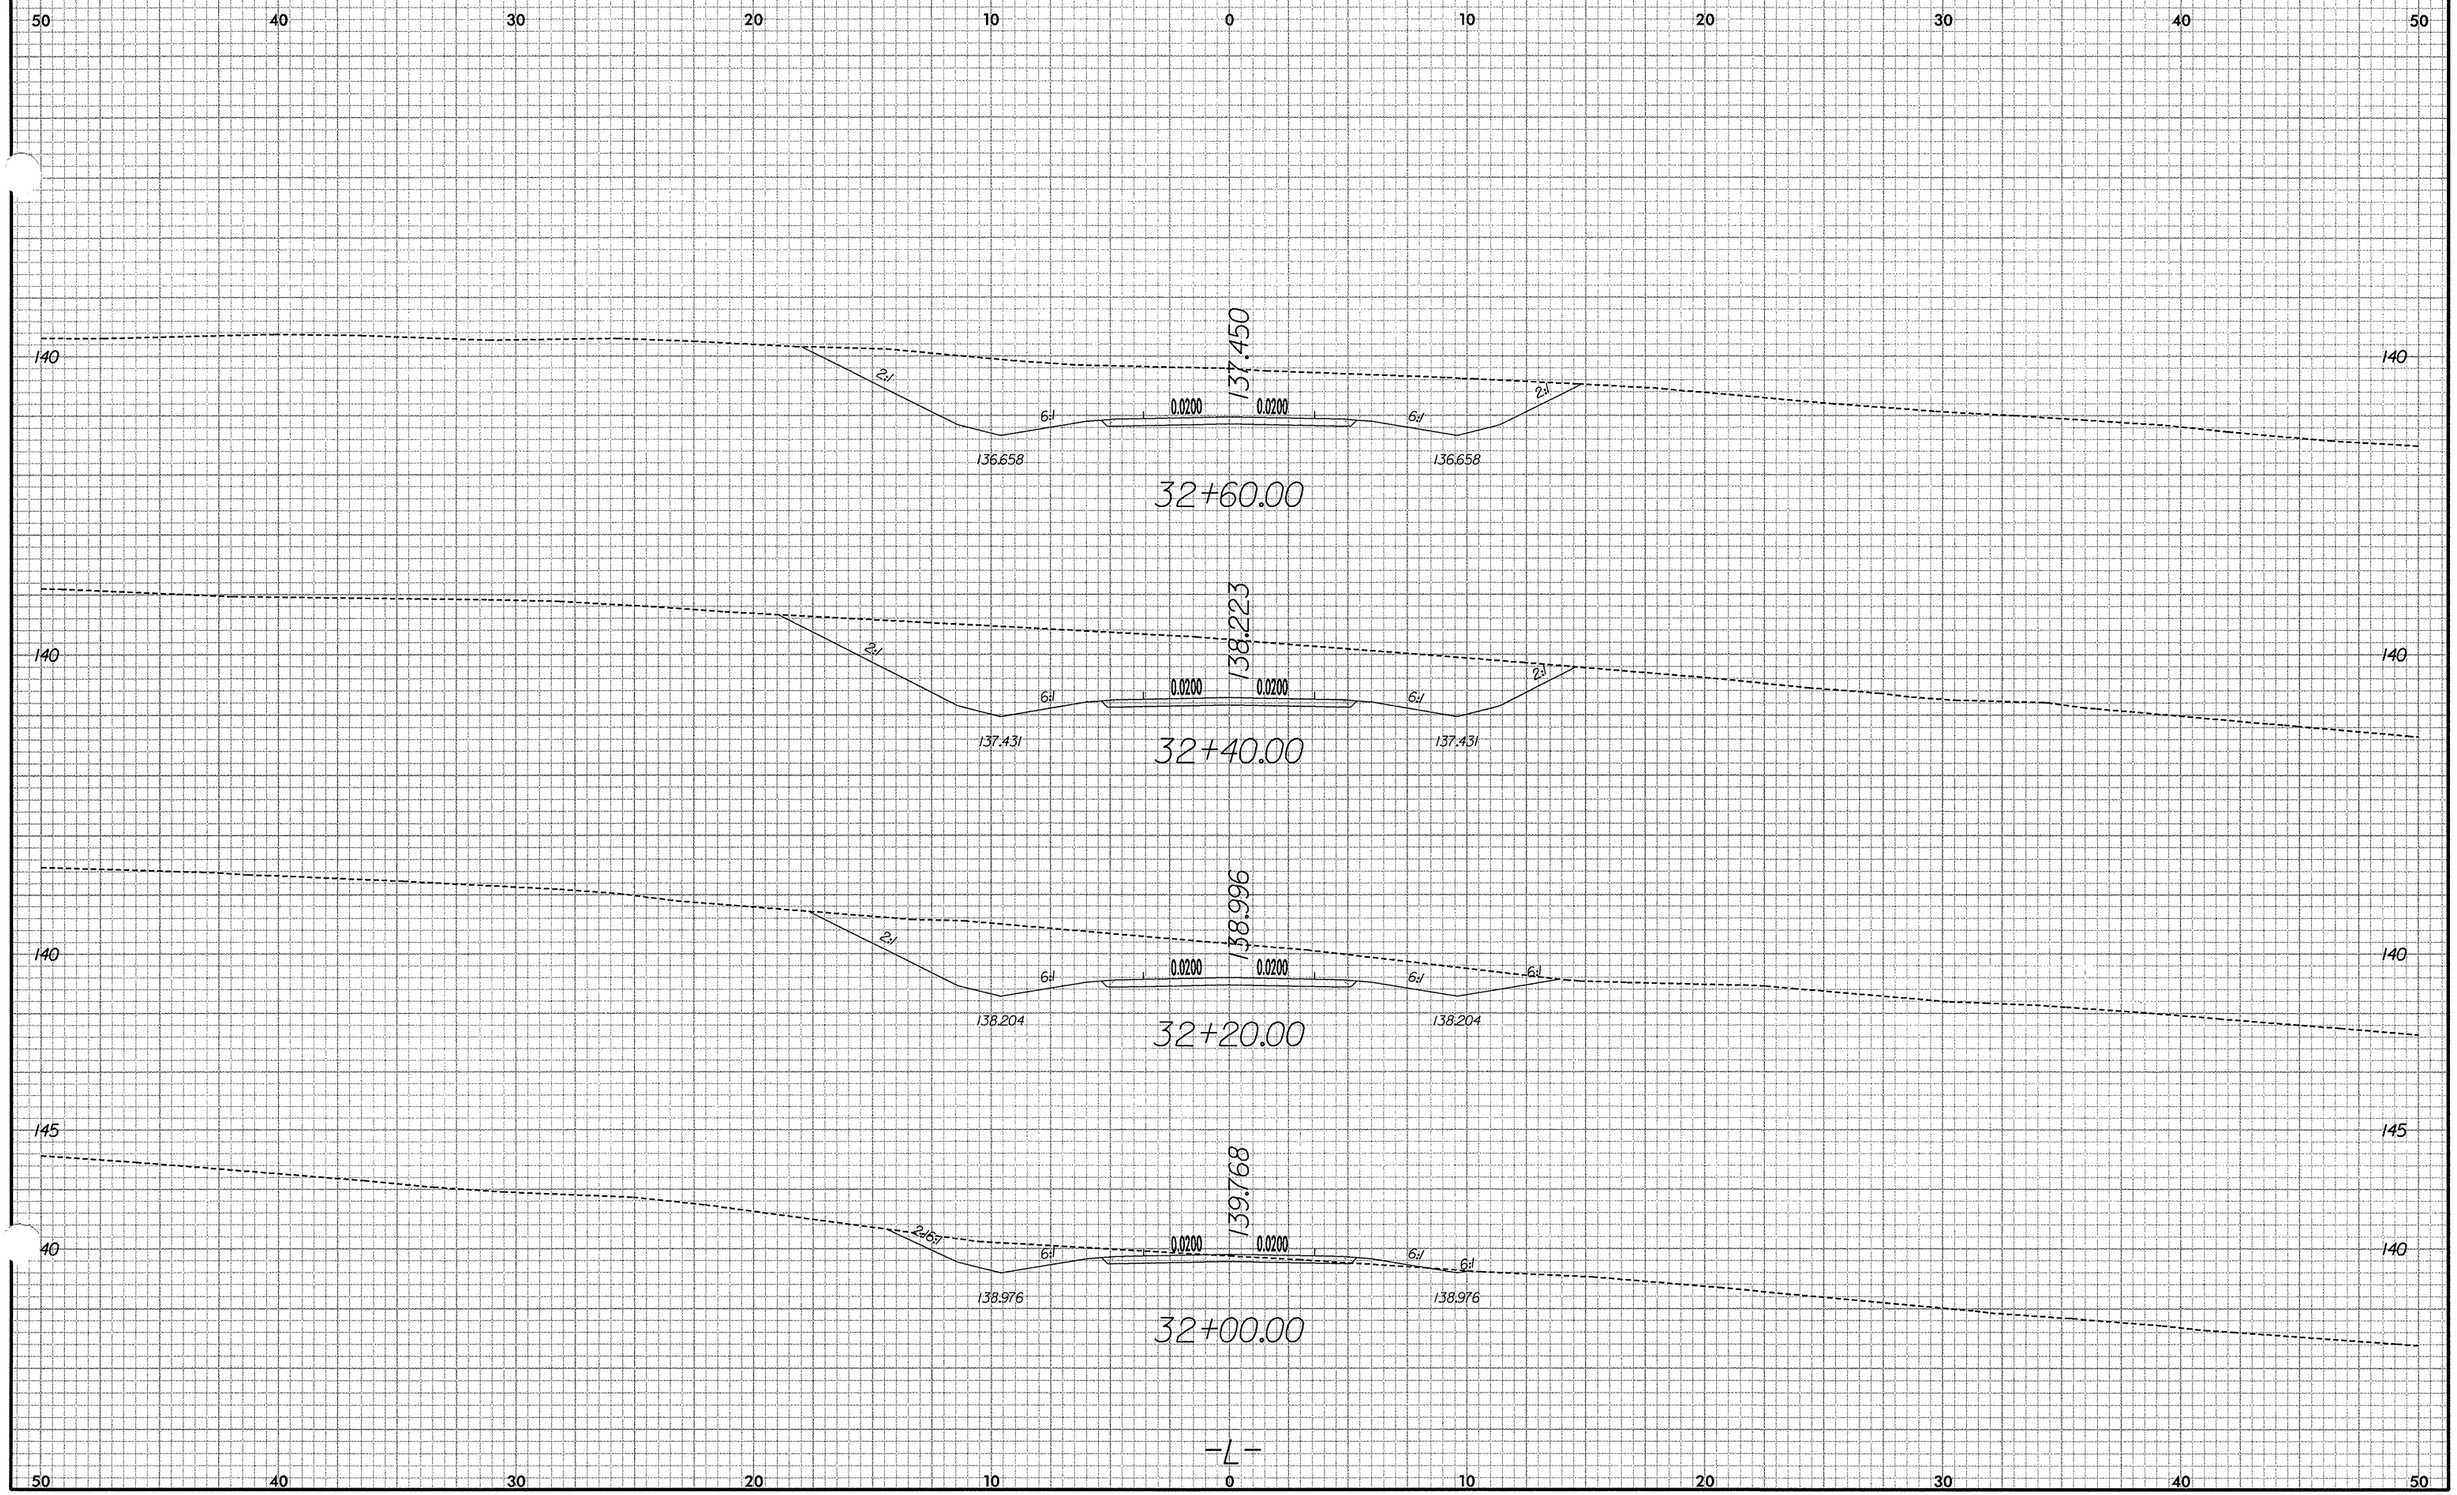
METRIC