| PROJECT REFERENCE NO. | SHEET NO. |
|---|---|
| R-3303 | X-7 |

0 2.5 5
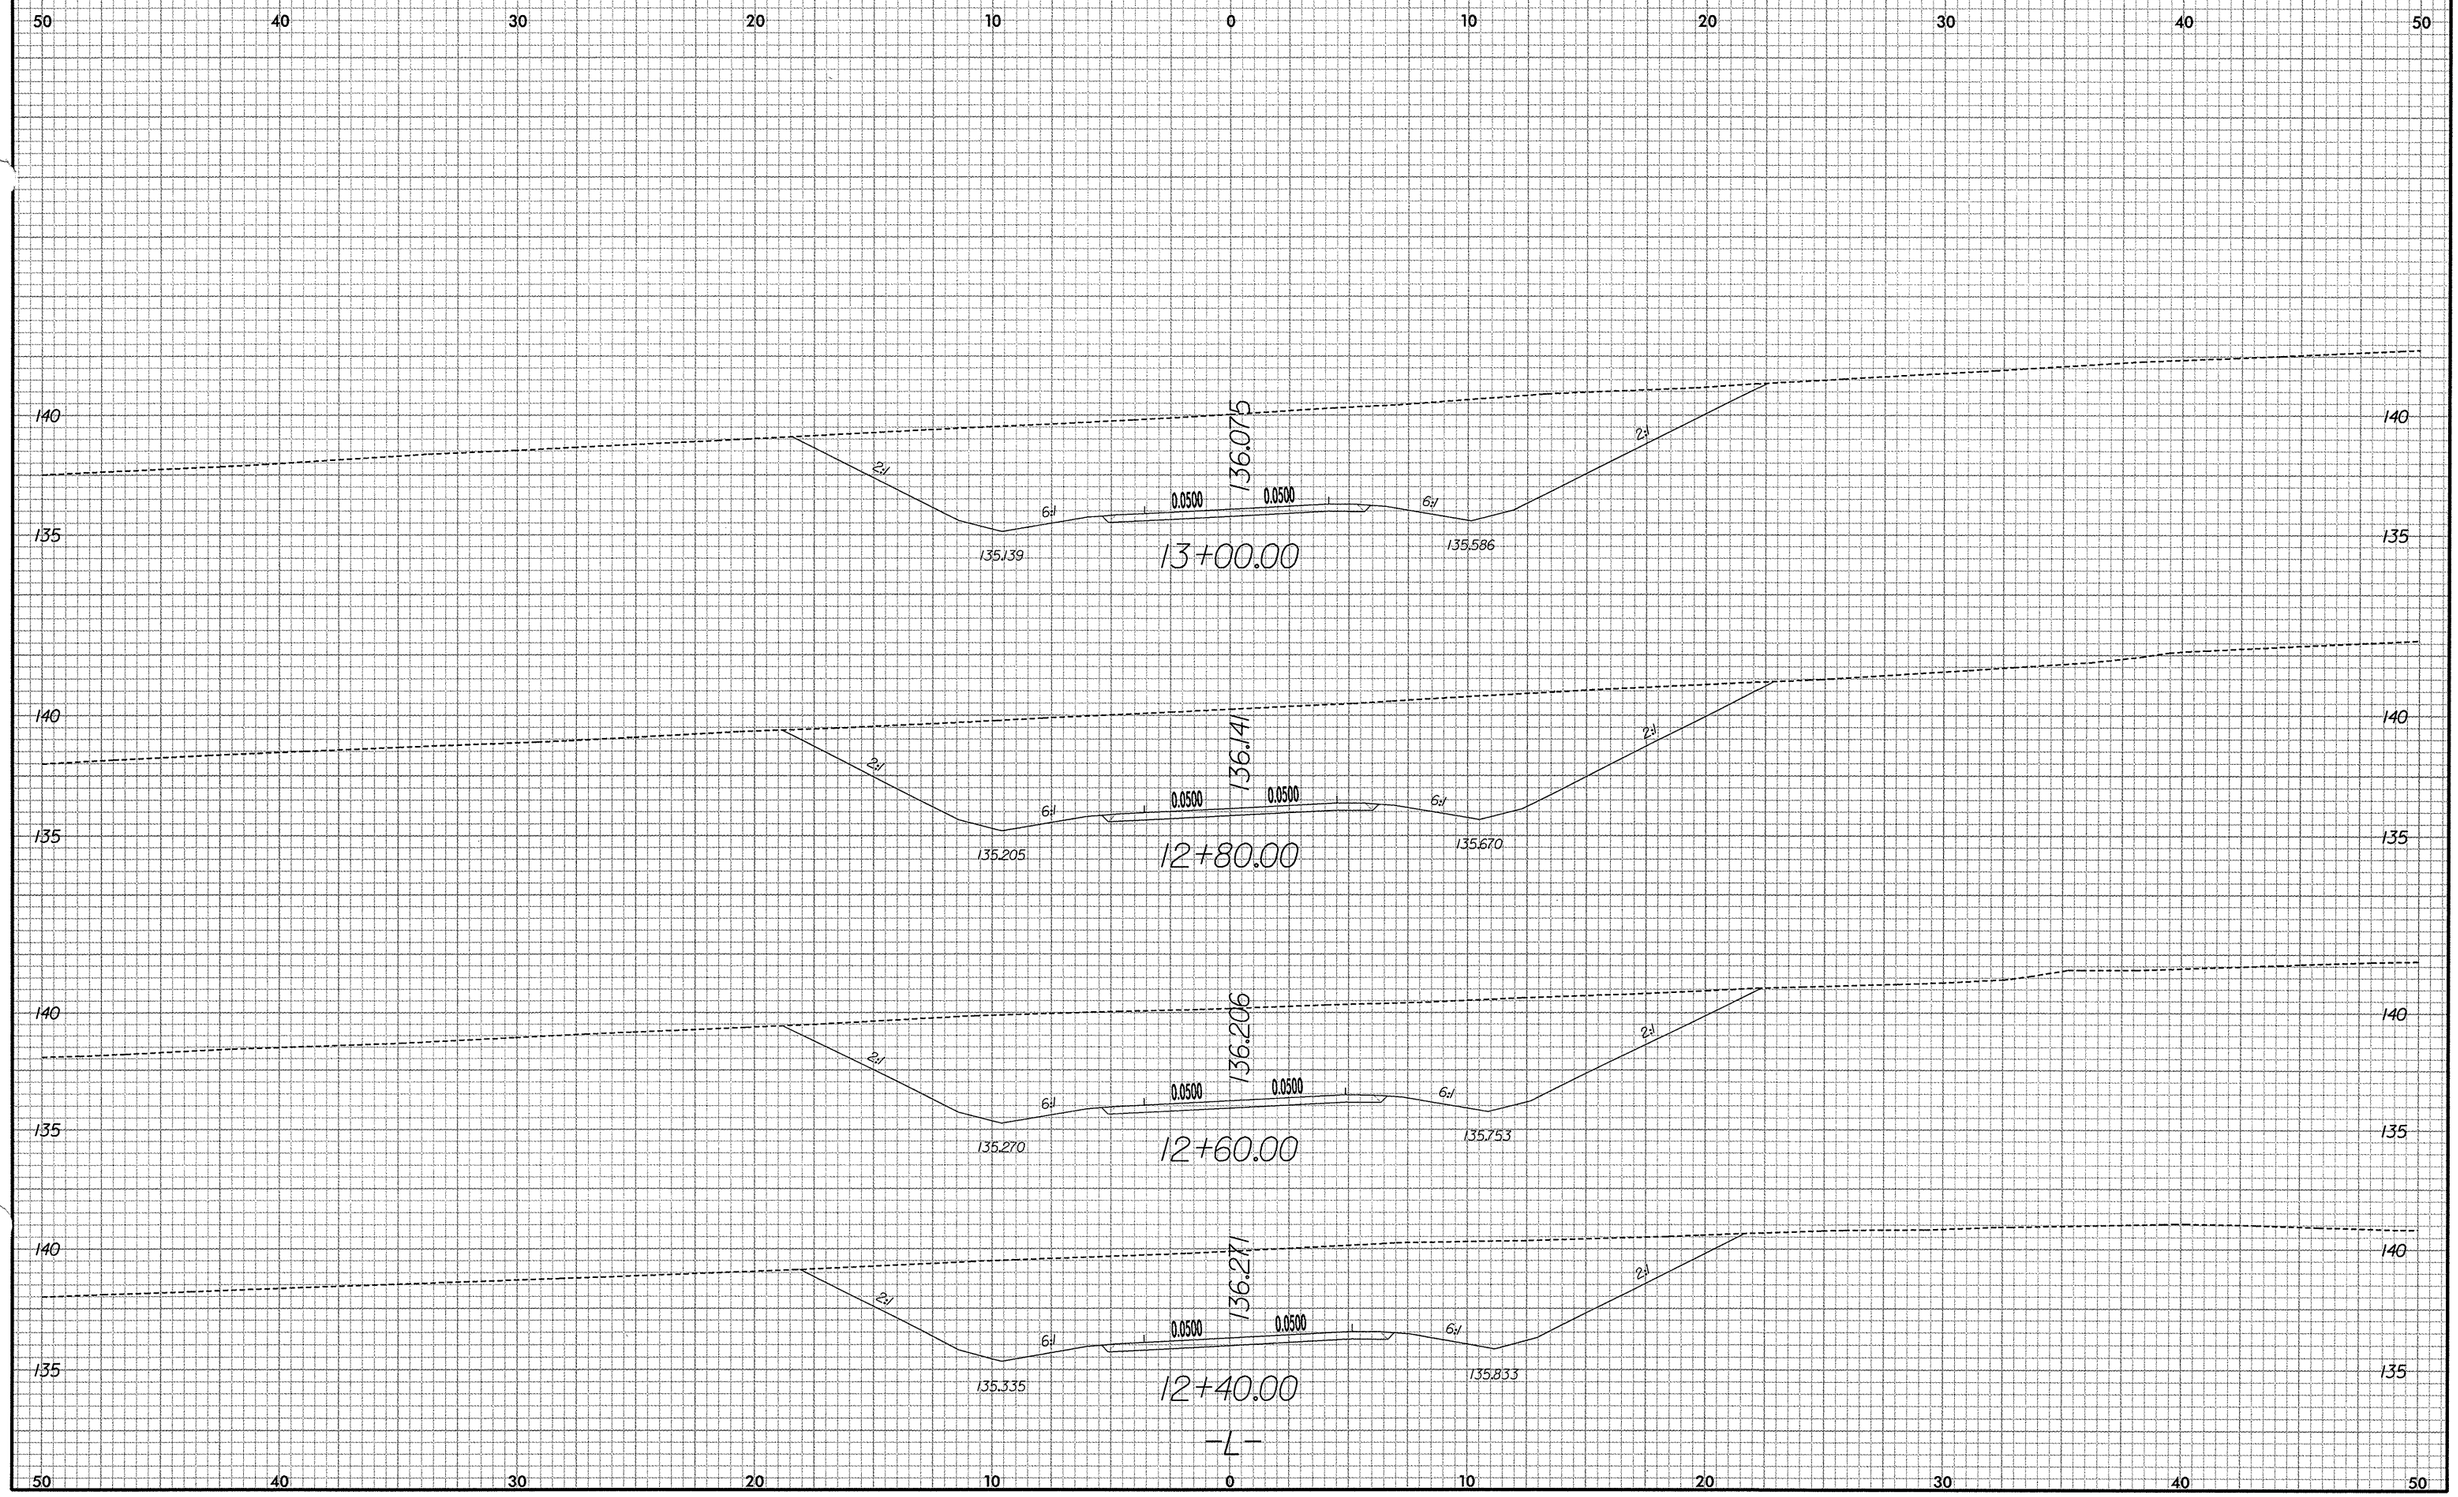
METRIC