PROJECT REFERENCE NO.	SHEET NO.
R-2911D	6
ROADWAY DESIGN ENGINEER	HYDRAULICS ENGINEER

PRELIMINARY PLANS
DO NOT USE FOR CONSTRUCTION

INCOMPLETE PLANS
DO NOT USE FOR R/W ACQUISITION
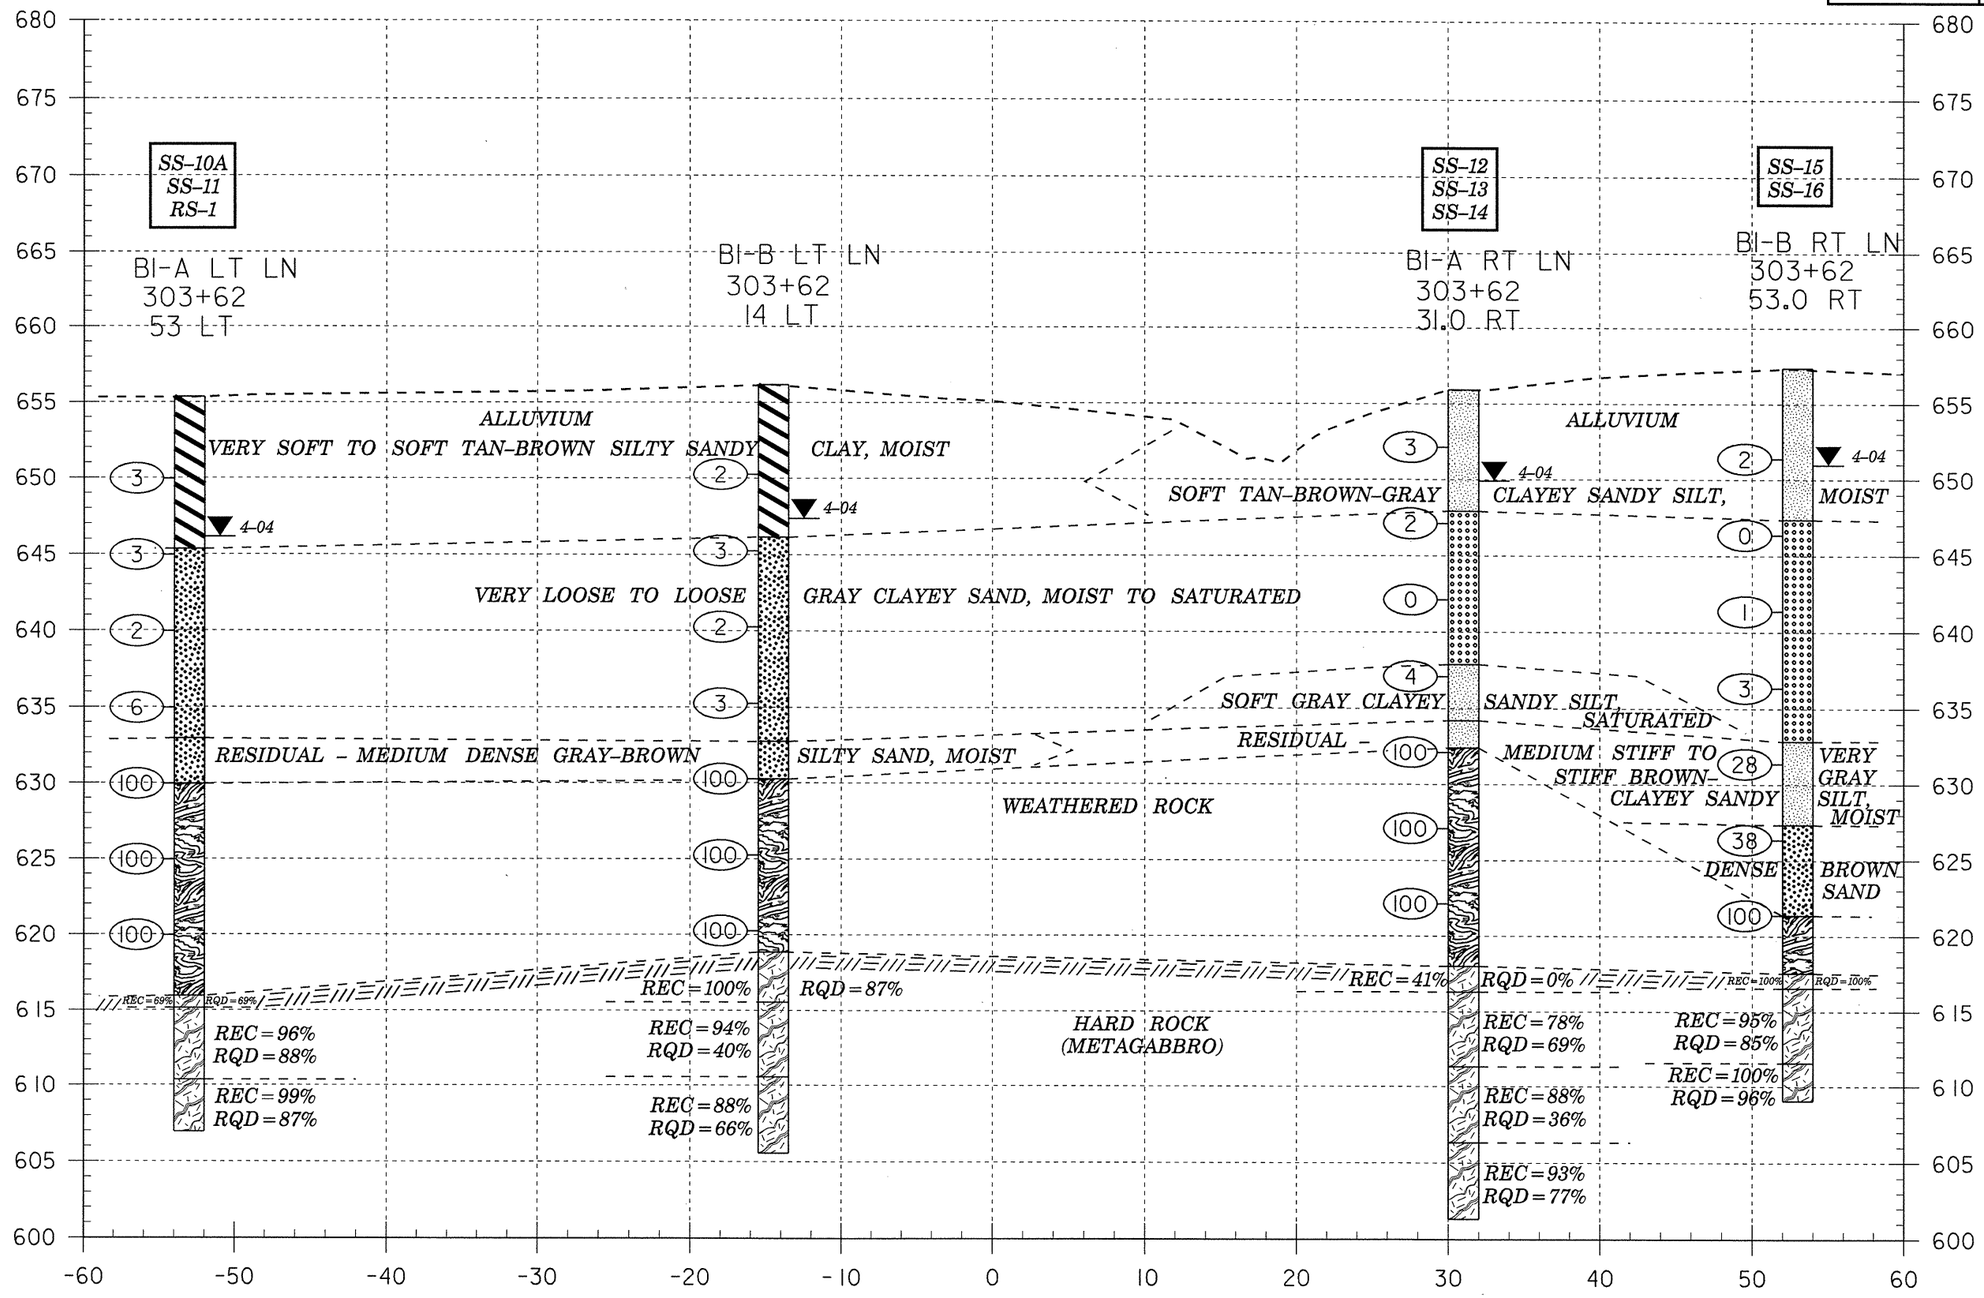
SECTION THRU B1-A LT LN, B1-B LT LN, B1-A RT LN, AND B1-B RT LN