PROJECT REFERENCE NO.	SHEET NO.
R-2911D	24

ROADWAY DESIGN ENGINEER | HYDRAULICS ENGINEER

PRELIMINARY PLANS
DO NOT USE FOR CONSTRUCTION

INCOMPLETE PLANS
DO NOT USE FOR R/W ACQUISITION

PBSJ POST, BUCKLEY, SCHUH & JERNIGAN, INC.
3214 SPRING FOREST ROAD
RALEIGH, NORTH CAROLINA 27616

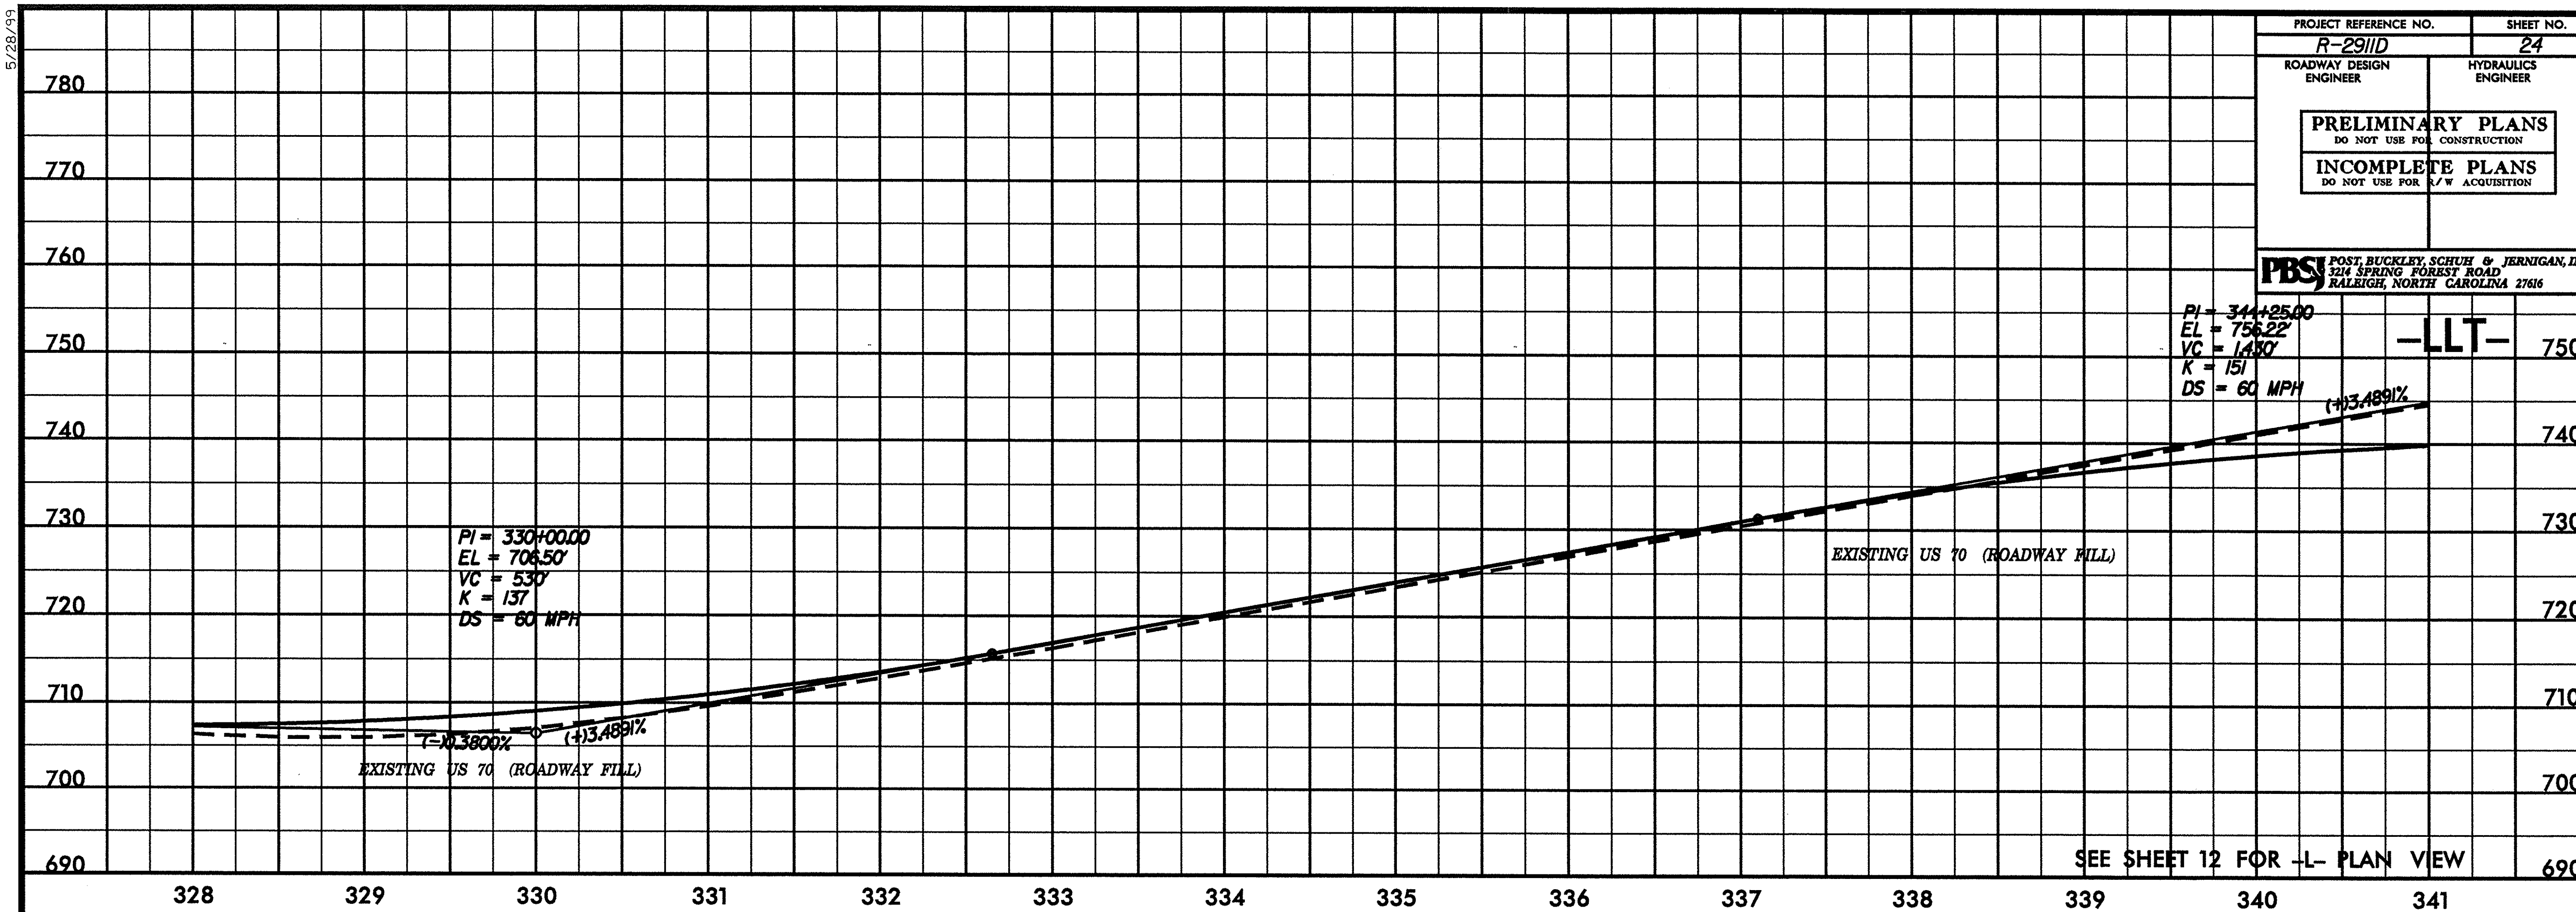

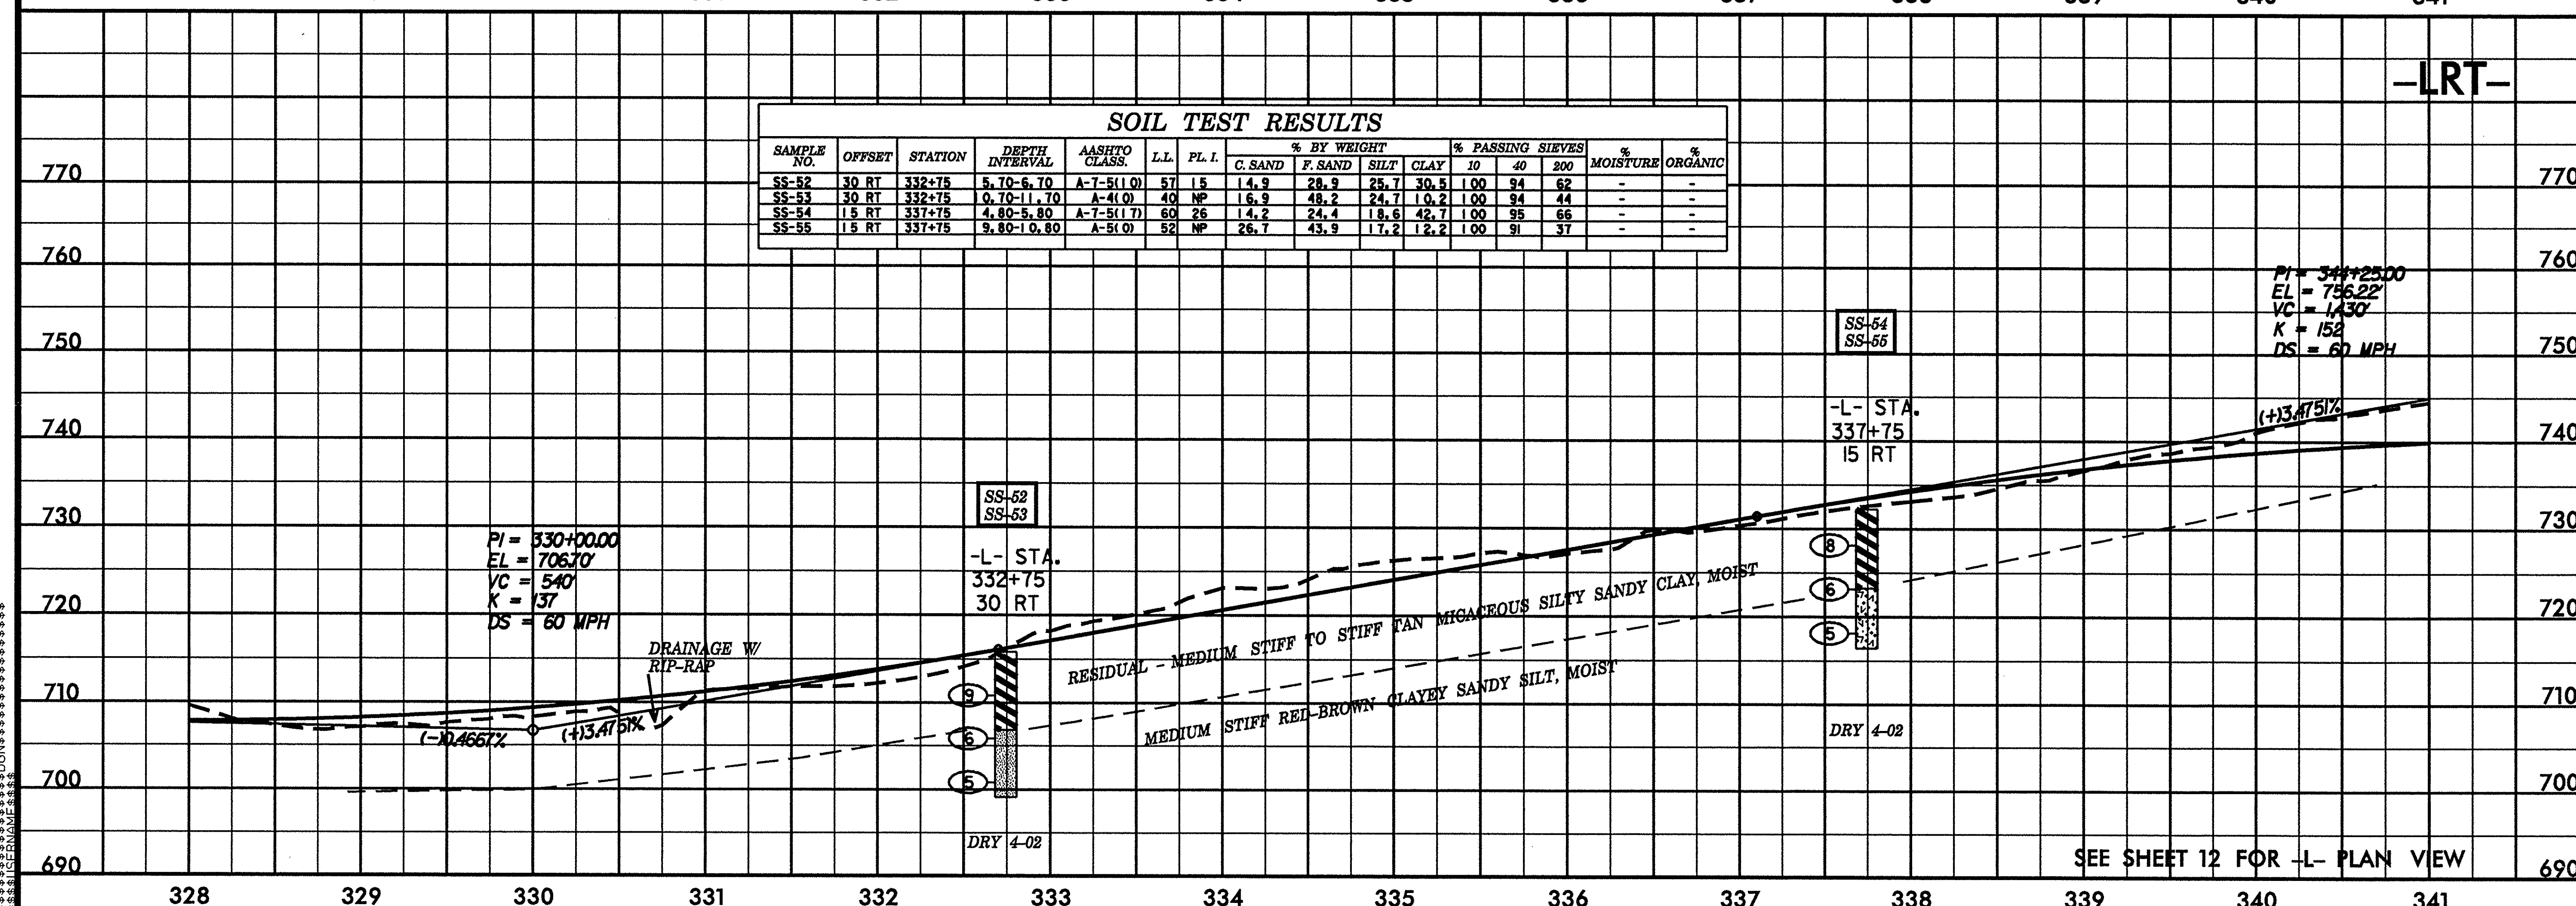

SOIL TEST RESULTS

SAMPLE NO.	OFFSET	STATION	DEPTH INTERVAL	AASHTO CLASS.	L.L.	PL. I.	% BY WEIGHT				% PASSING SIEVES			% MOISTURE	% ORGANIC
							C. SAND	F. SAND	SILT	CLAY	10	40	200		
SS-52	30 RT	332+75	5.70-6.70	A-7-5(10)	57	15	14.9	28.9	25.7	30.5	100	94	62	-	-
SS-53	30 RT	332+75	10.70-11.70	A-4(0)	40	NP	16.9	48.2	24.7	10.2	100	94	44	-	-
SS-54	15 RT	337+75	4.80-5.80	A-7-5(17)	60	26	14.2	24.4	18.6	42.7	100	95	66	-	-
SS-55	15 RT	337+75	9.80-10.80	A-5(0)	52	NP	26.7	43.9	17.2	12.2	100	91	37	-	-