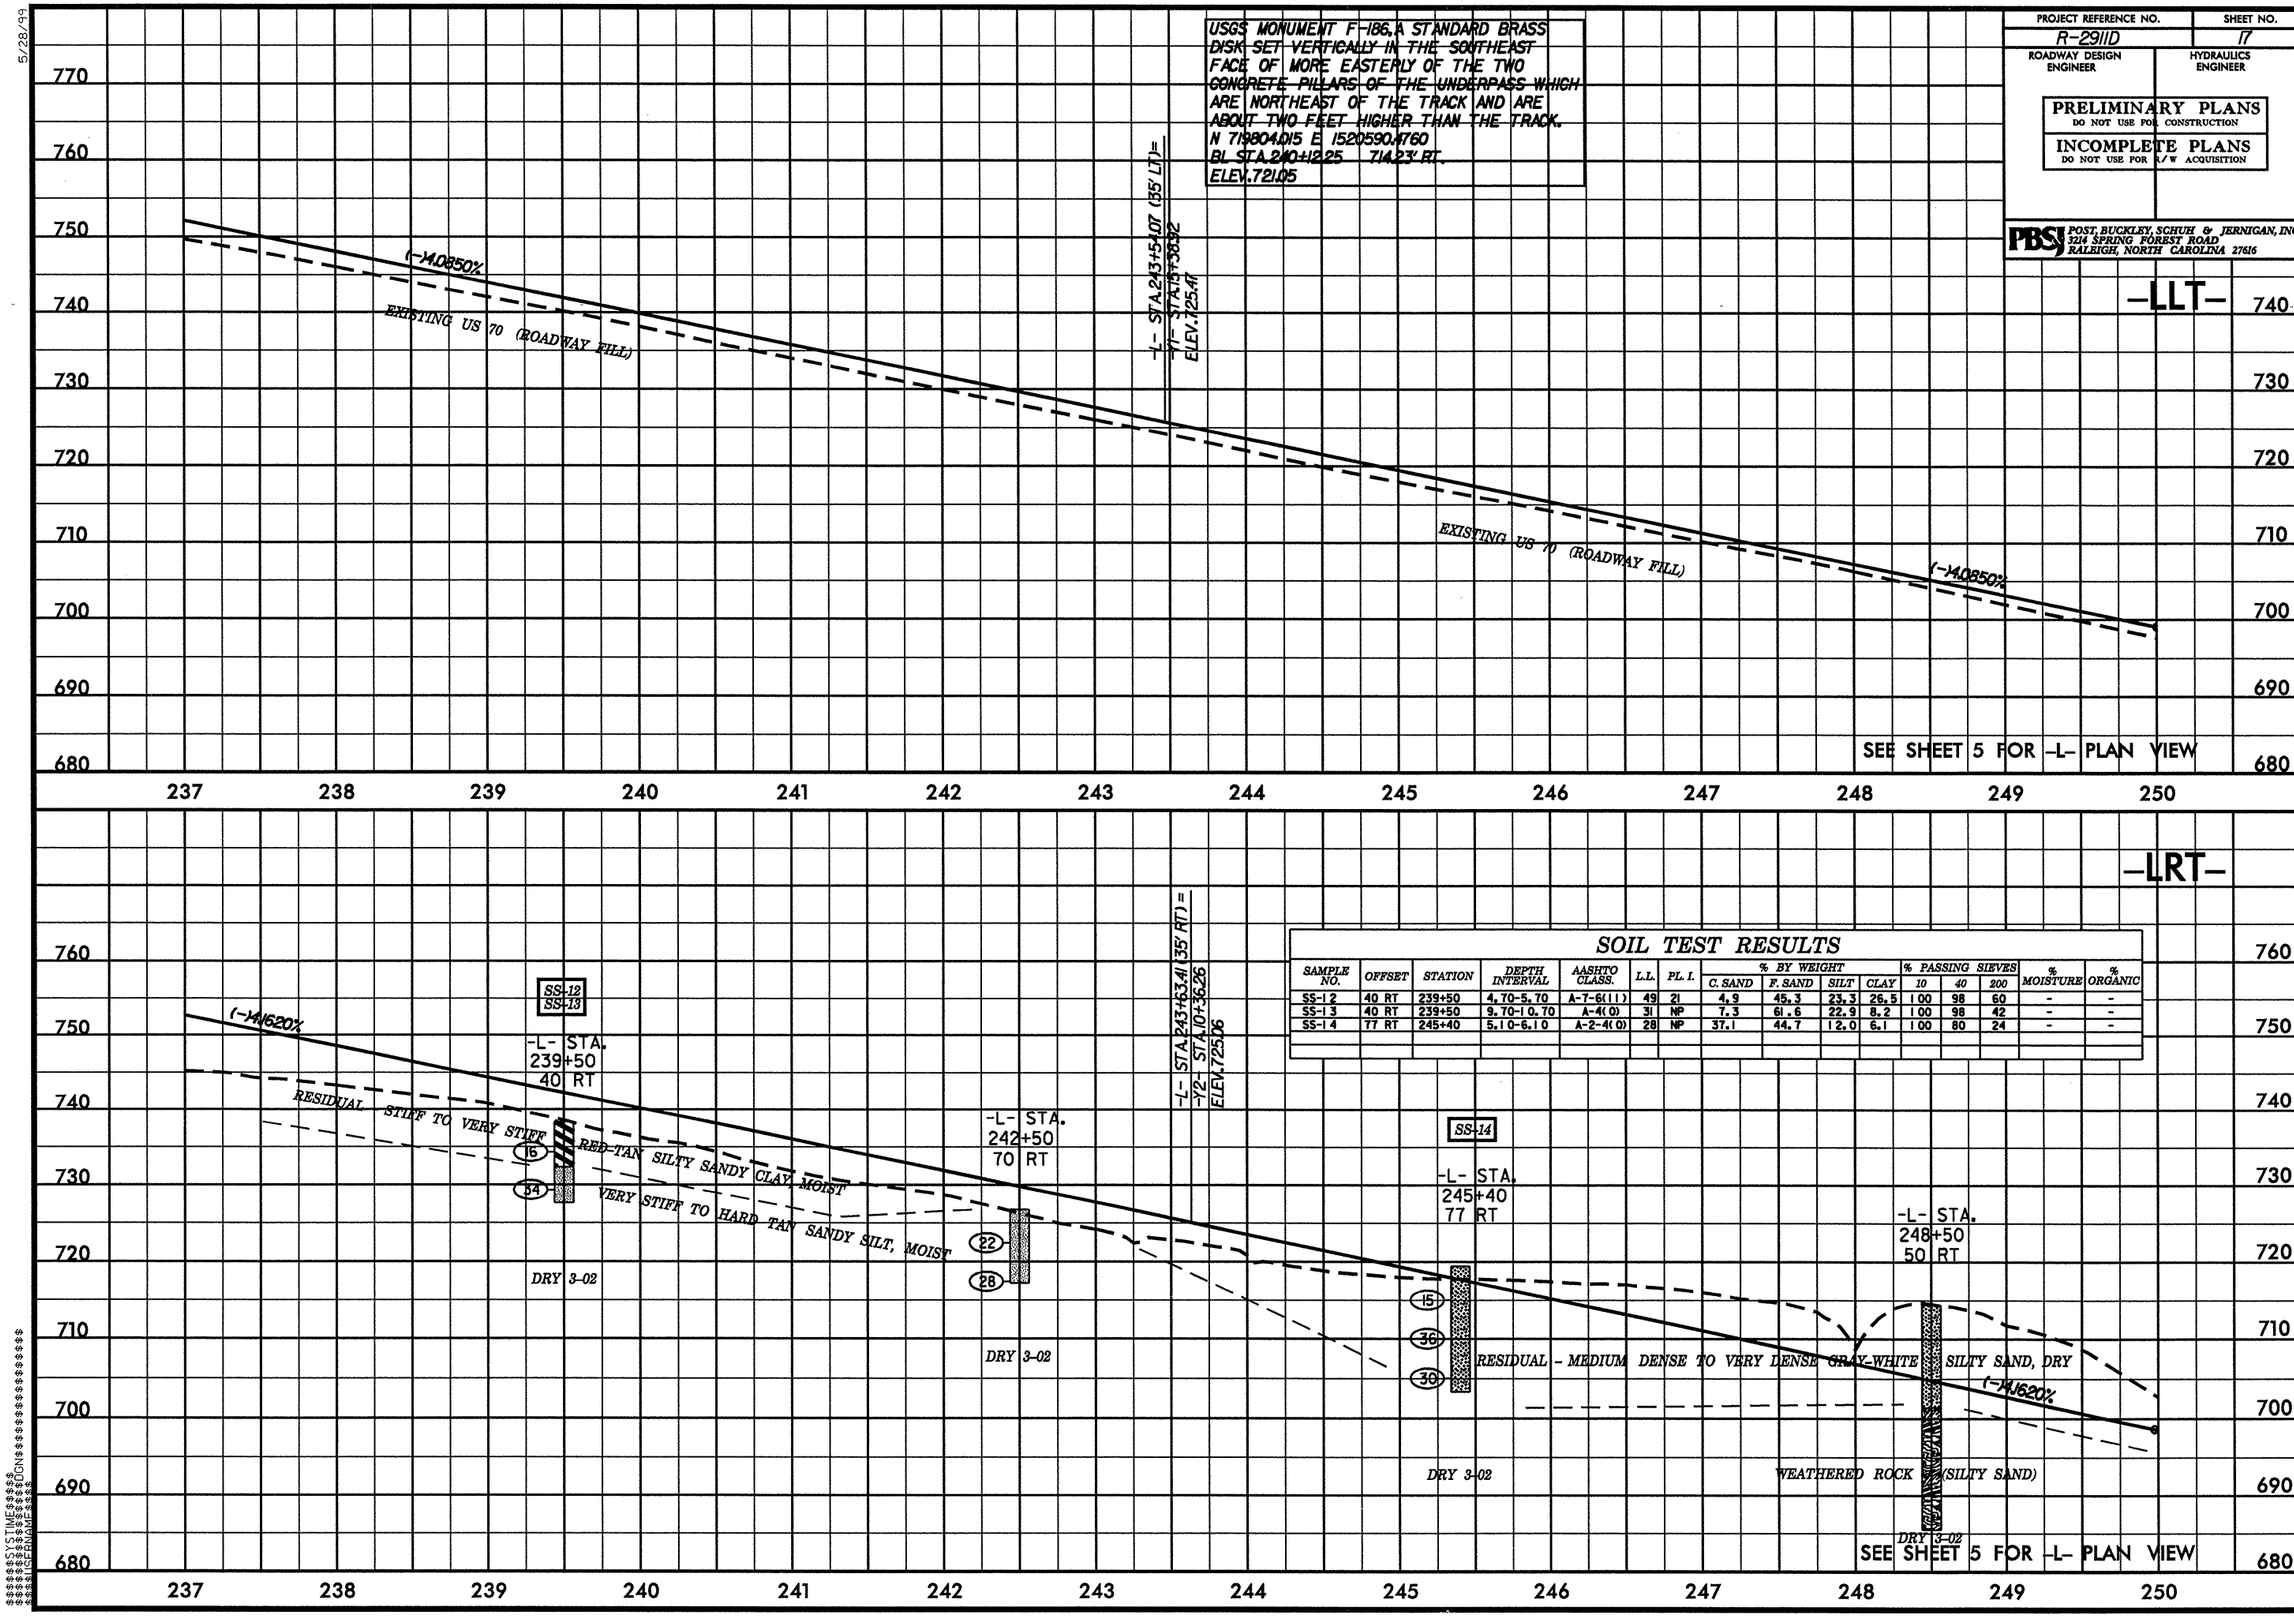

PROJECT REFERENCE NO.	SHEET NO.
R-2911D	17
ROADWAY DESIGN ENGINEER	HYDRAULICS ENGINEER

PRELIMINARY PLANS
DO NOT USE FOR CONSTRUCTION

INCOMPLETE PLANS
DO NOT USE FOR R/W ACQUISITION

PBSJ POST, BUCKLEY, SCHUH & JERNIGAN, INC.
3214 SPRING FOREST ROAD
RALEIGH, NORTH CAROLINA 27616

SOIL TEST RESULTS

SAMPLE NO.	OFFSET	STATION	DEPTH INTERVAL	AASHTO CLASS.	L.L.	PL. I.	% BY WEIGHT C. SAND	% BY WEIGHT F. SAND	% BY WEIGHT SILT	% BY WEIGHT CLAY	% PASSING SIEVES 10	% PASSING SIEVES 40	% PASSING SIEVES 200	% MOISTURE	% ORGANIC
SS-12	40 RT	239+50	4.70-5.70	A-7-6(11)	49	21	4.9	45.3	23.3	26.5	100	98	60	-	-
SS-13	40 RT	239+50	9.70-10.70	A-4(0)	31	NP	7.3	61.6	22.9	8.2	100	98	42	-	-
SS-14	77 RT	245+40	5.10-6.10	A-2-4(0)	28	NP	37.1	44.7	12.0	6.1	100	80	24	-	-