PROJECT REFERENCE NO.	SHEET NO.
R-2911D	13
R/W SHEET NO.	
ROADWAY DESIGN ENGINEER	HYDRAULICS ENGINEER
NORTH CAROLINA PROFESSIONAL SEAL 20107 ENGINEER DAVID W. BASSETT 10/4/04	NORTH CAROLINA PROFESSIONAL SEAL 18462 ENGINEER JAMES C. DAVIS 10/6/04

PBSJ POST, BUCKLEY, SCHUH & JERNIGAN, INC.
1616 EAST MILLBROOK ROAD, SUITE 310
RALEIGH, NORTH CAROLINA 27609

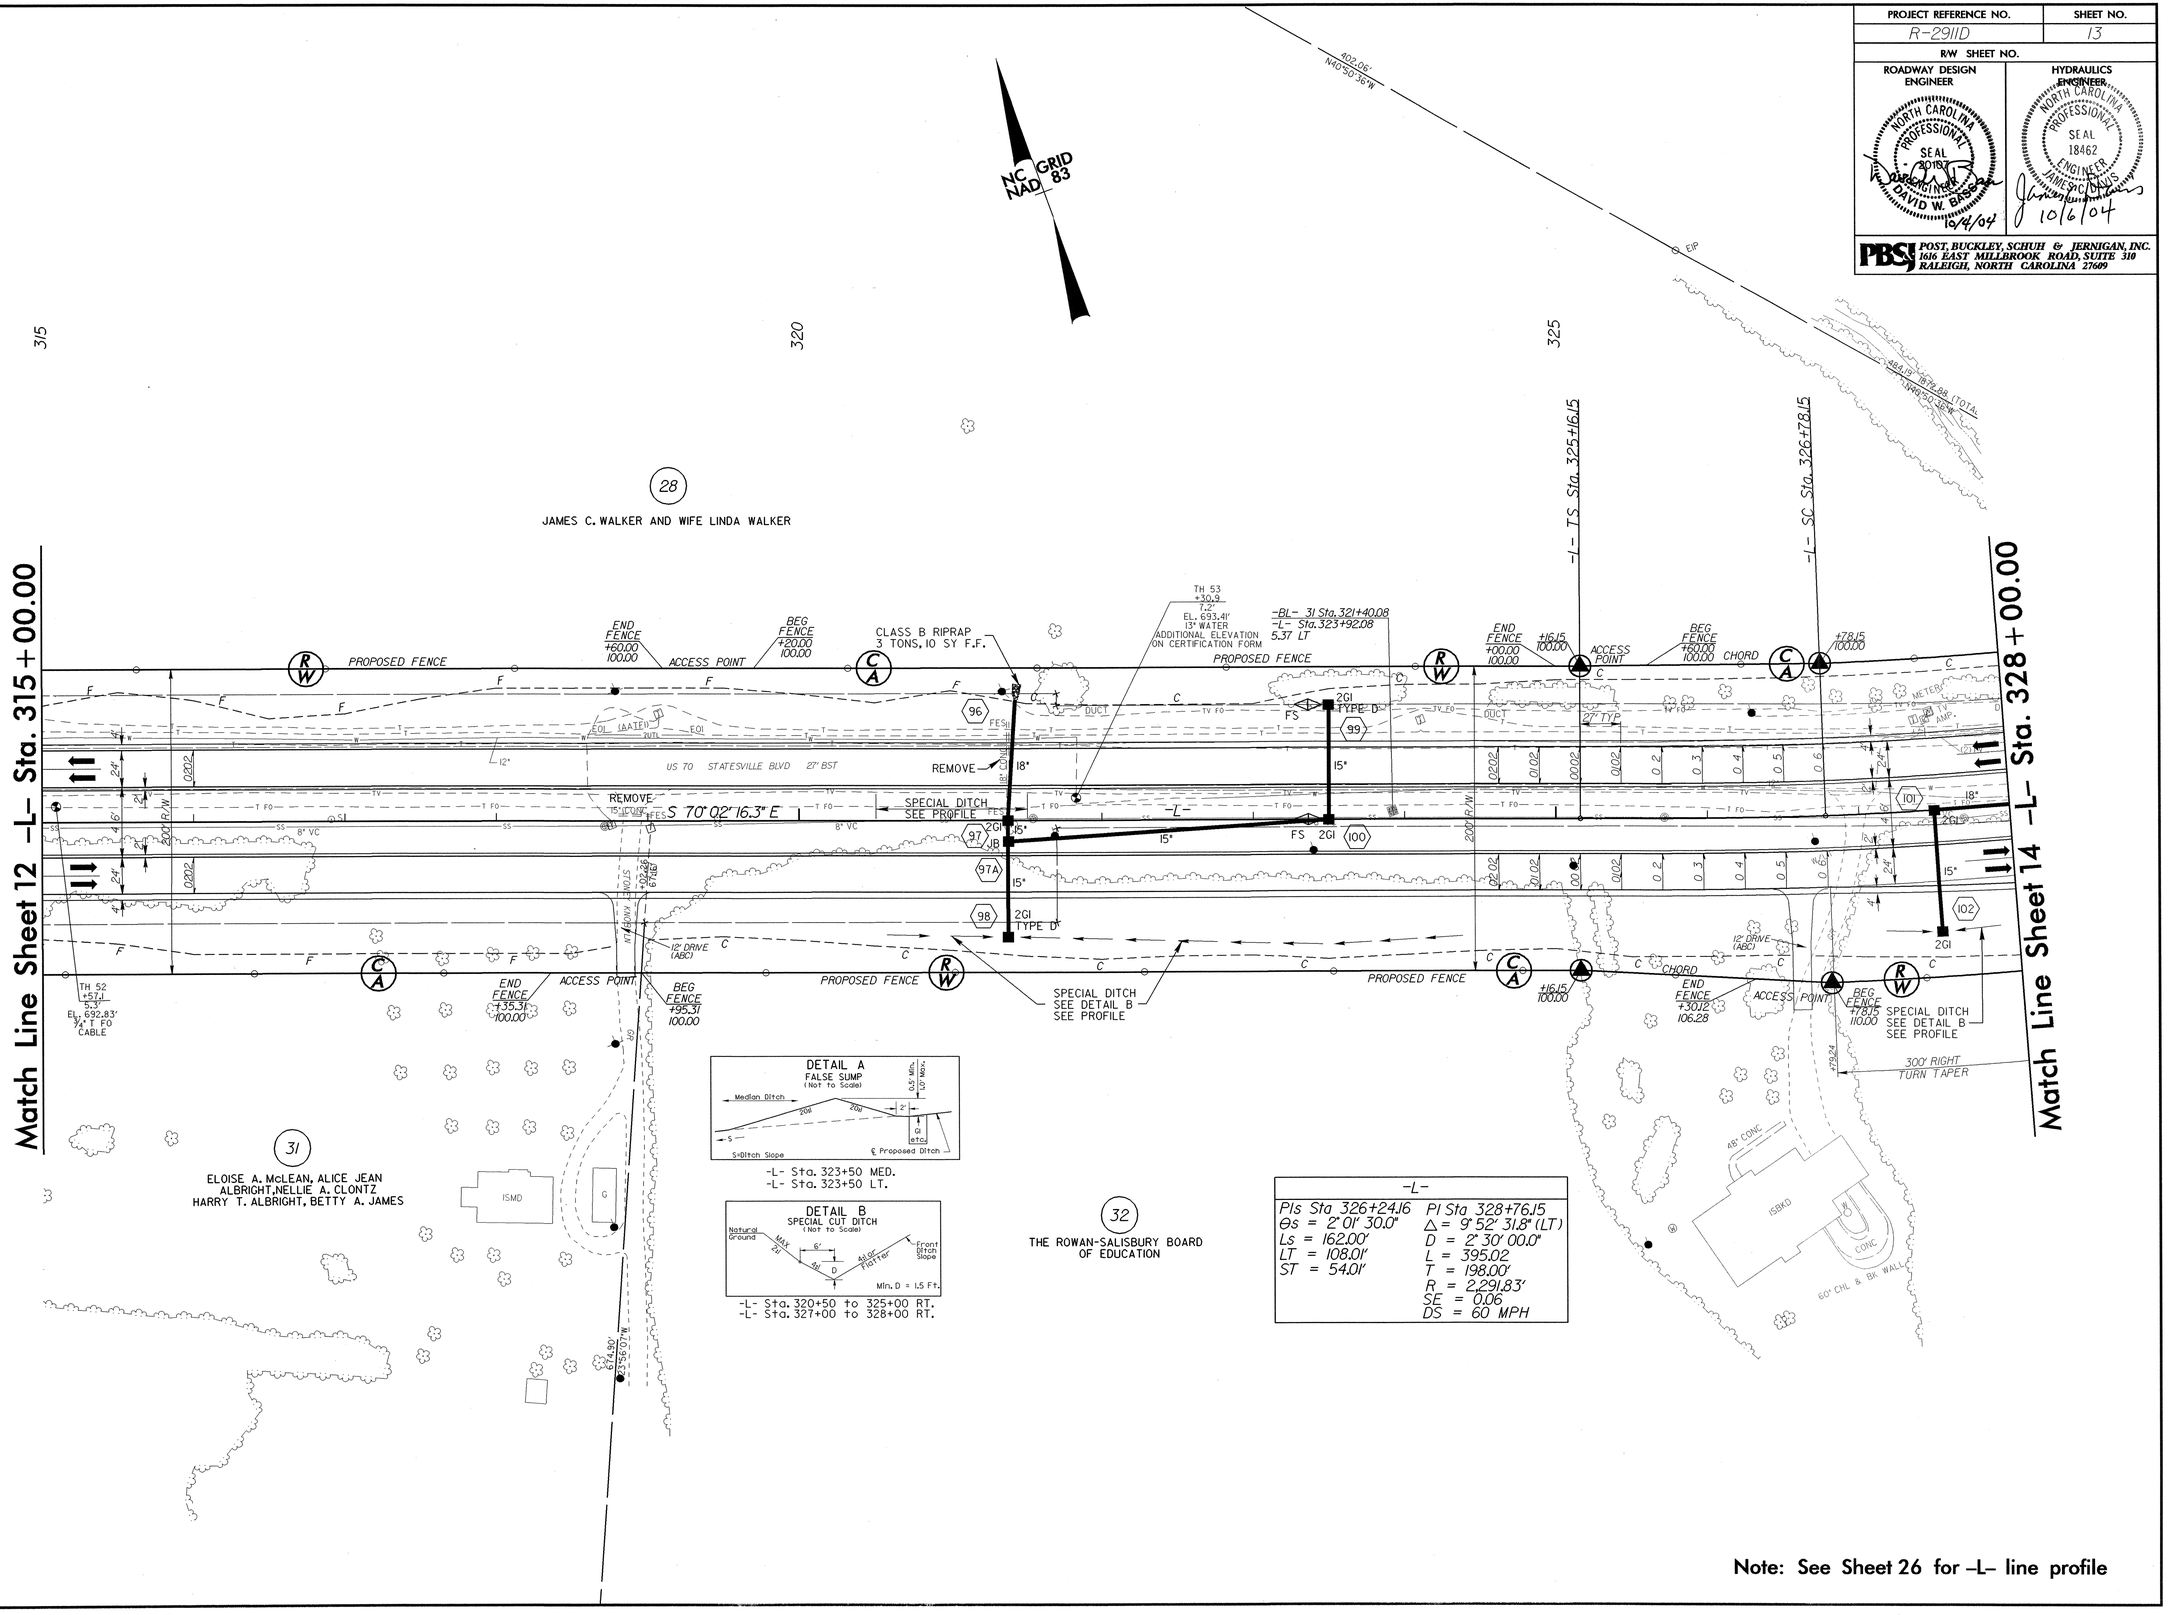

-L-	
PIs Sta 326+24.16	PI Sta 328+76.15
Θs = 2° 01' 30.0"	Δ = 9° 52' 31.8" (LT)
Ls = 162.00'	D = 2° 30' 00.0"
LT = 108.01'	L = 395.02
ST = 54.01'	T = 198.00'
	R = 2,291.83'
	SE = 0.06
	DS = 60 MPH

Note: See Sheet 26 for -L- line profile

REVISIONS

8/17/99

04-OCT-2004 18:39
R:\Roadway\Proj\r2911d_rdy_s13_psh.dgn