PROJECT REFERENCE NO.	SHEET NO.
R-2911D	6
R/W SHEET NO.	

ROADWAY DESIGN ENGINEER — NORTH CAROLINA PROFESSIONAL SEAL 20017 ENGINEER DAVID W. BASS — 10/5/04

HYDRAULICS ENGINEER — NORTH CAROLINA PROFESSIONAL SEAL 18462 ENGINEER JAMES C. DAVIS — 10/6/04

PBSJ POST, BUCKLEY, SCHUH & JERNIGAN, INC.
1616 EAST MILLBROOK ROAD, SUITE 310
RALEIGH, NORTH CAROLINA 27609

REVISIONS 8/17/99

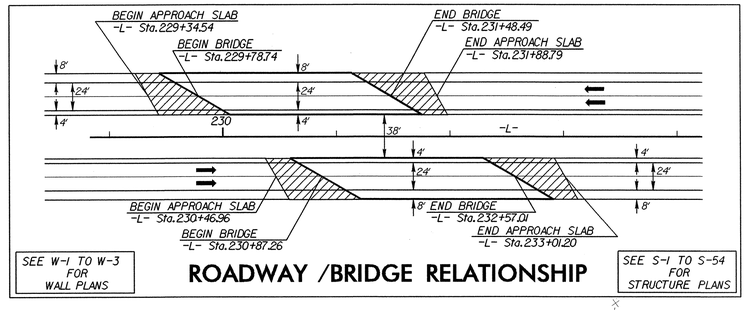

ROADWAY /BRIDGE RELATIONSHIP

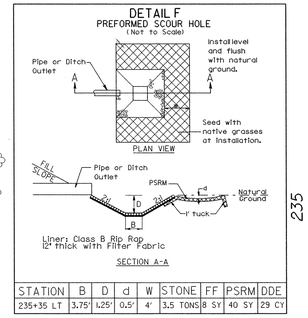

STATION	B	D	d	W	STONE	FF	PSRM	DDE
235+35 LT	3.75'	1.25'	0.5'	4'	3.5 TONS	8 SY	40 SY	29 CY

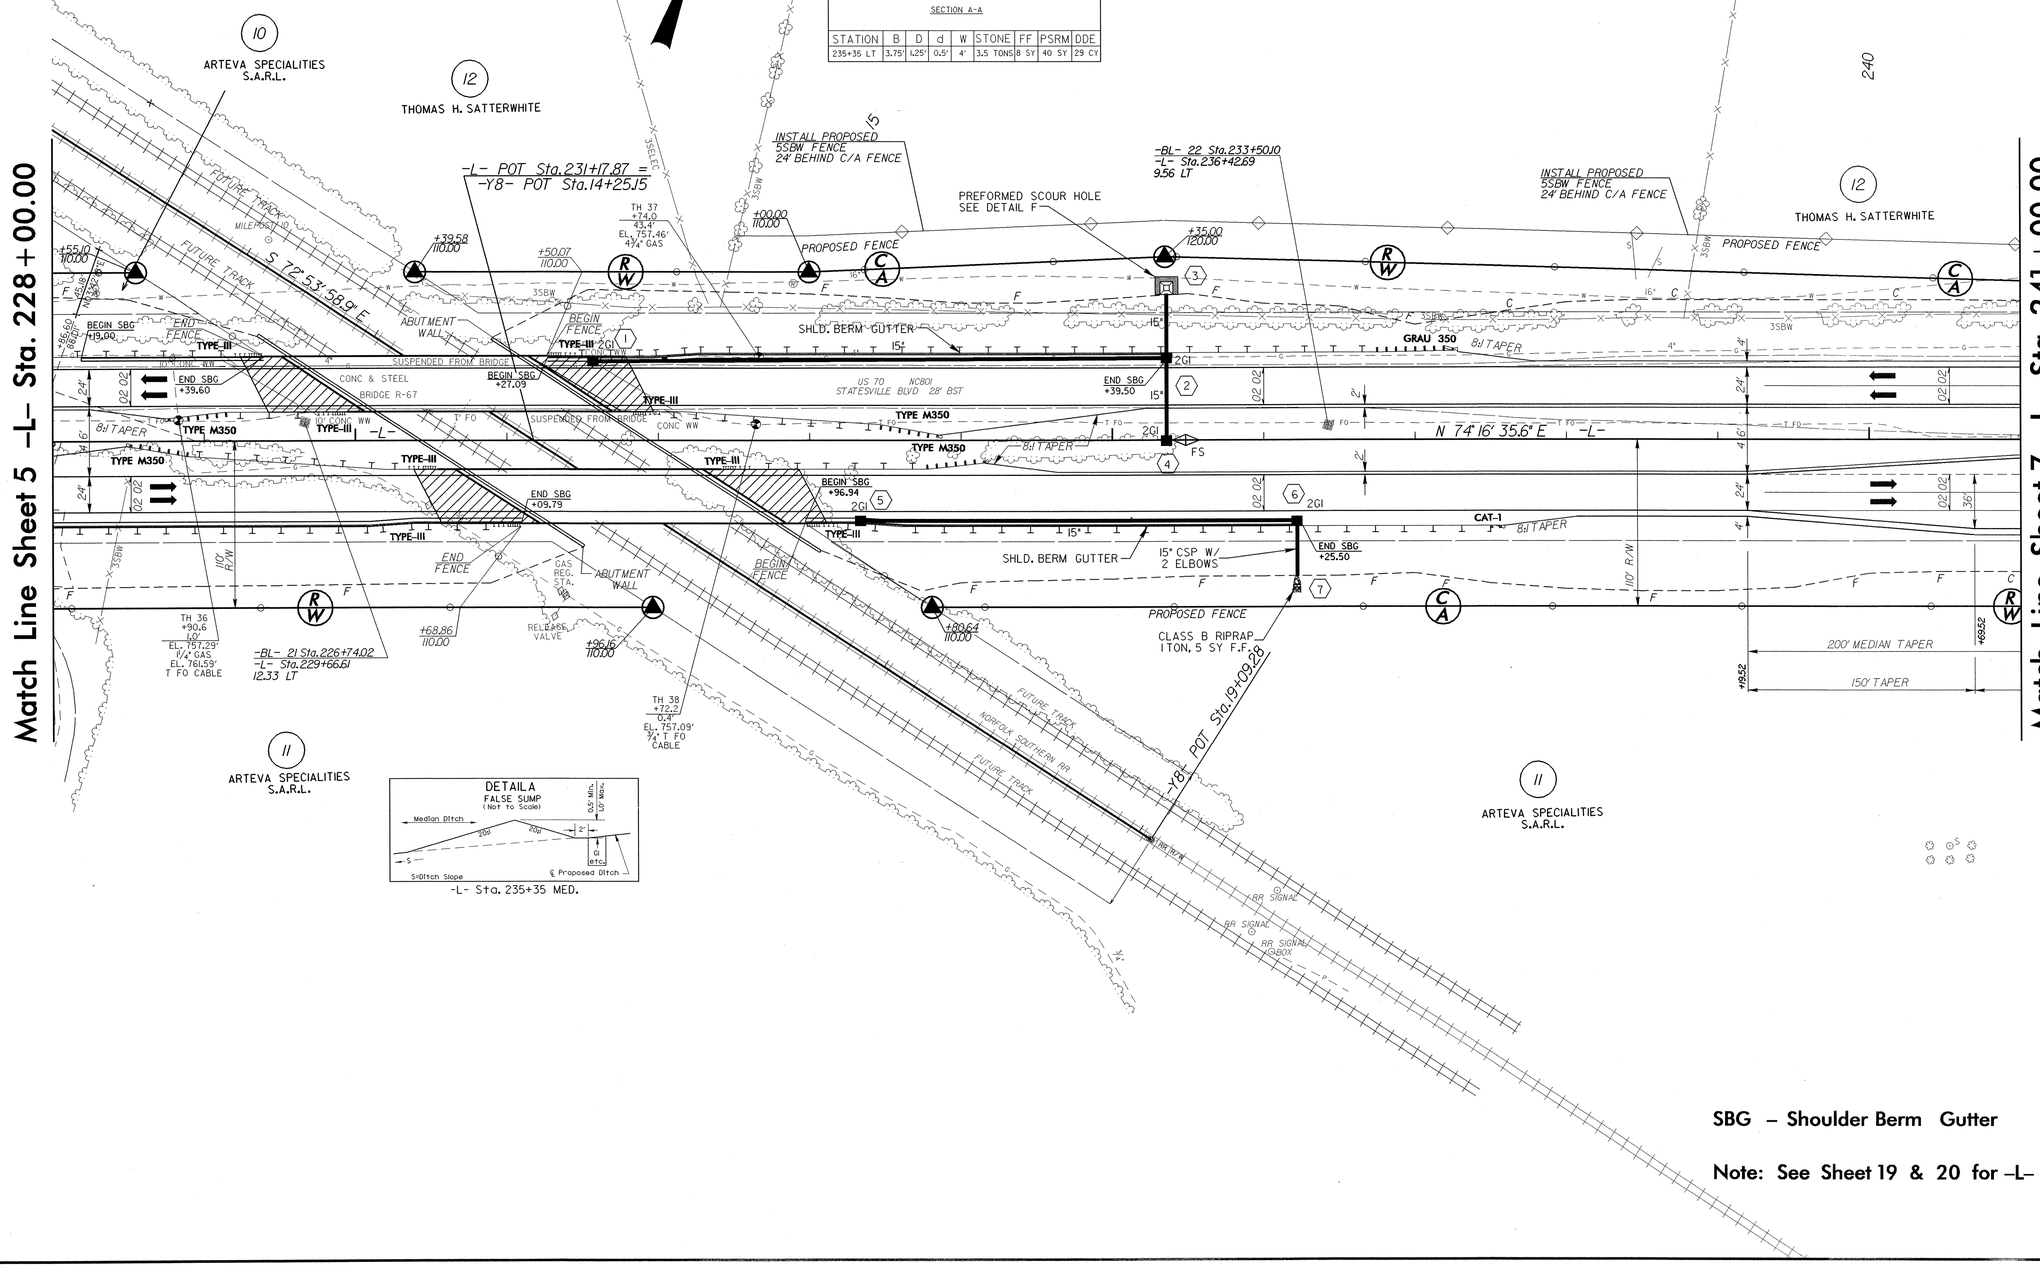

SBG – Shoulder Berm Gutter

Note: See Sheet 19 & 20 for –L– line profile

05-OCT-2004 12:41
I:\Projects\Proj\r-2911d_rdy_s06_psh.dgn
jmcadams