PROJECT REFERENCE NO.	SHEET NO.
R-3427	EC-14/CONST.14
R/W SHEET NO.	
ROADWAY DESIGN ENGINEER	HYDRAULICS ENGINEER

NOTE:
PLACE TEMPORARY ROCK SEDIMENT DAMS TYPE- B AND TEMPORARY ROCK SILT CHECKS TYPE-A AT DRAINAGE OUTLETS.

CLEARING AND GRUBBING
EROSION CONTROL FOR
CONSTRUCTION SHEET 14

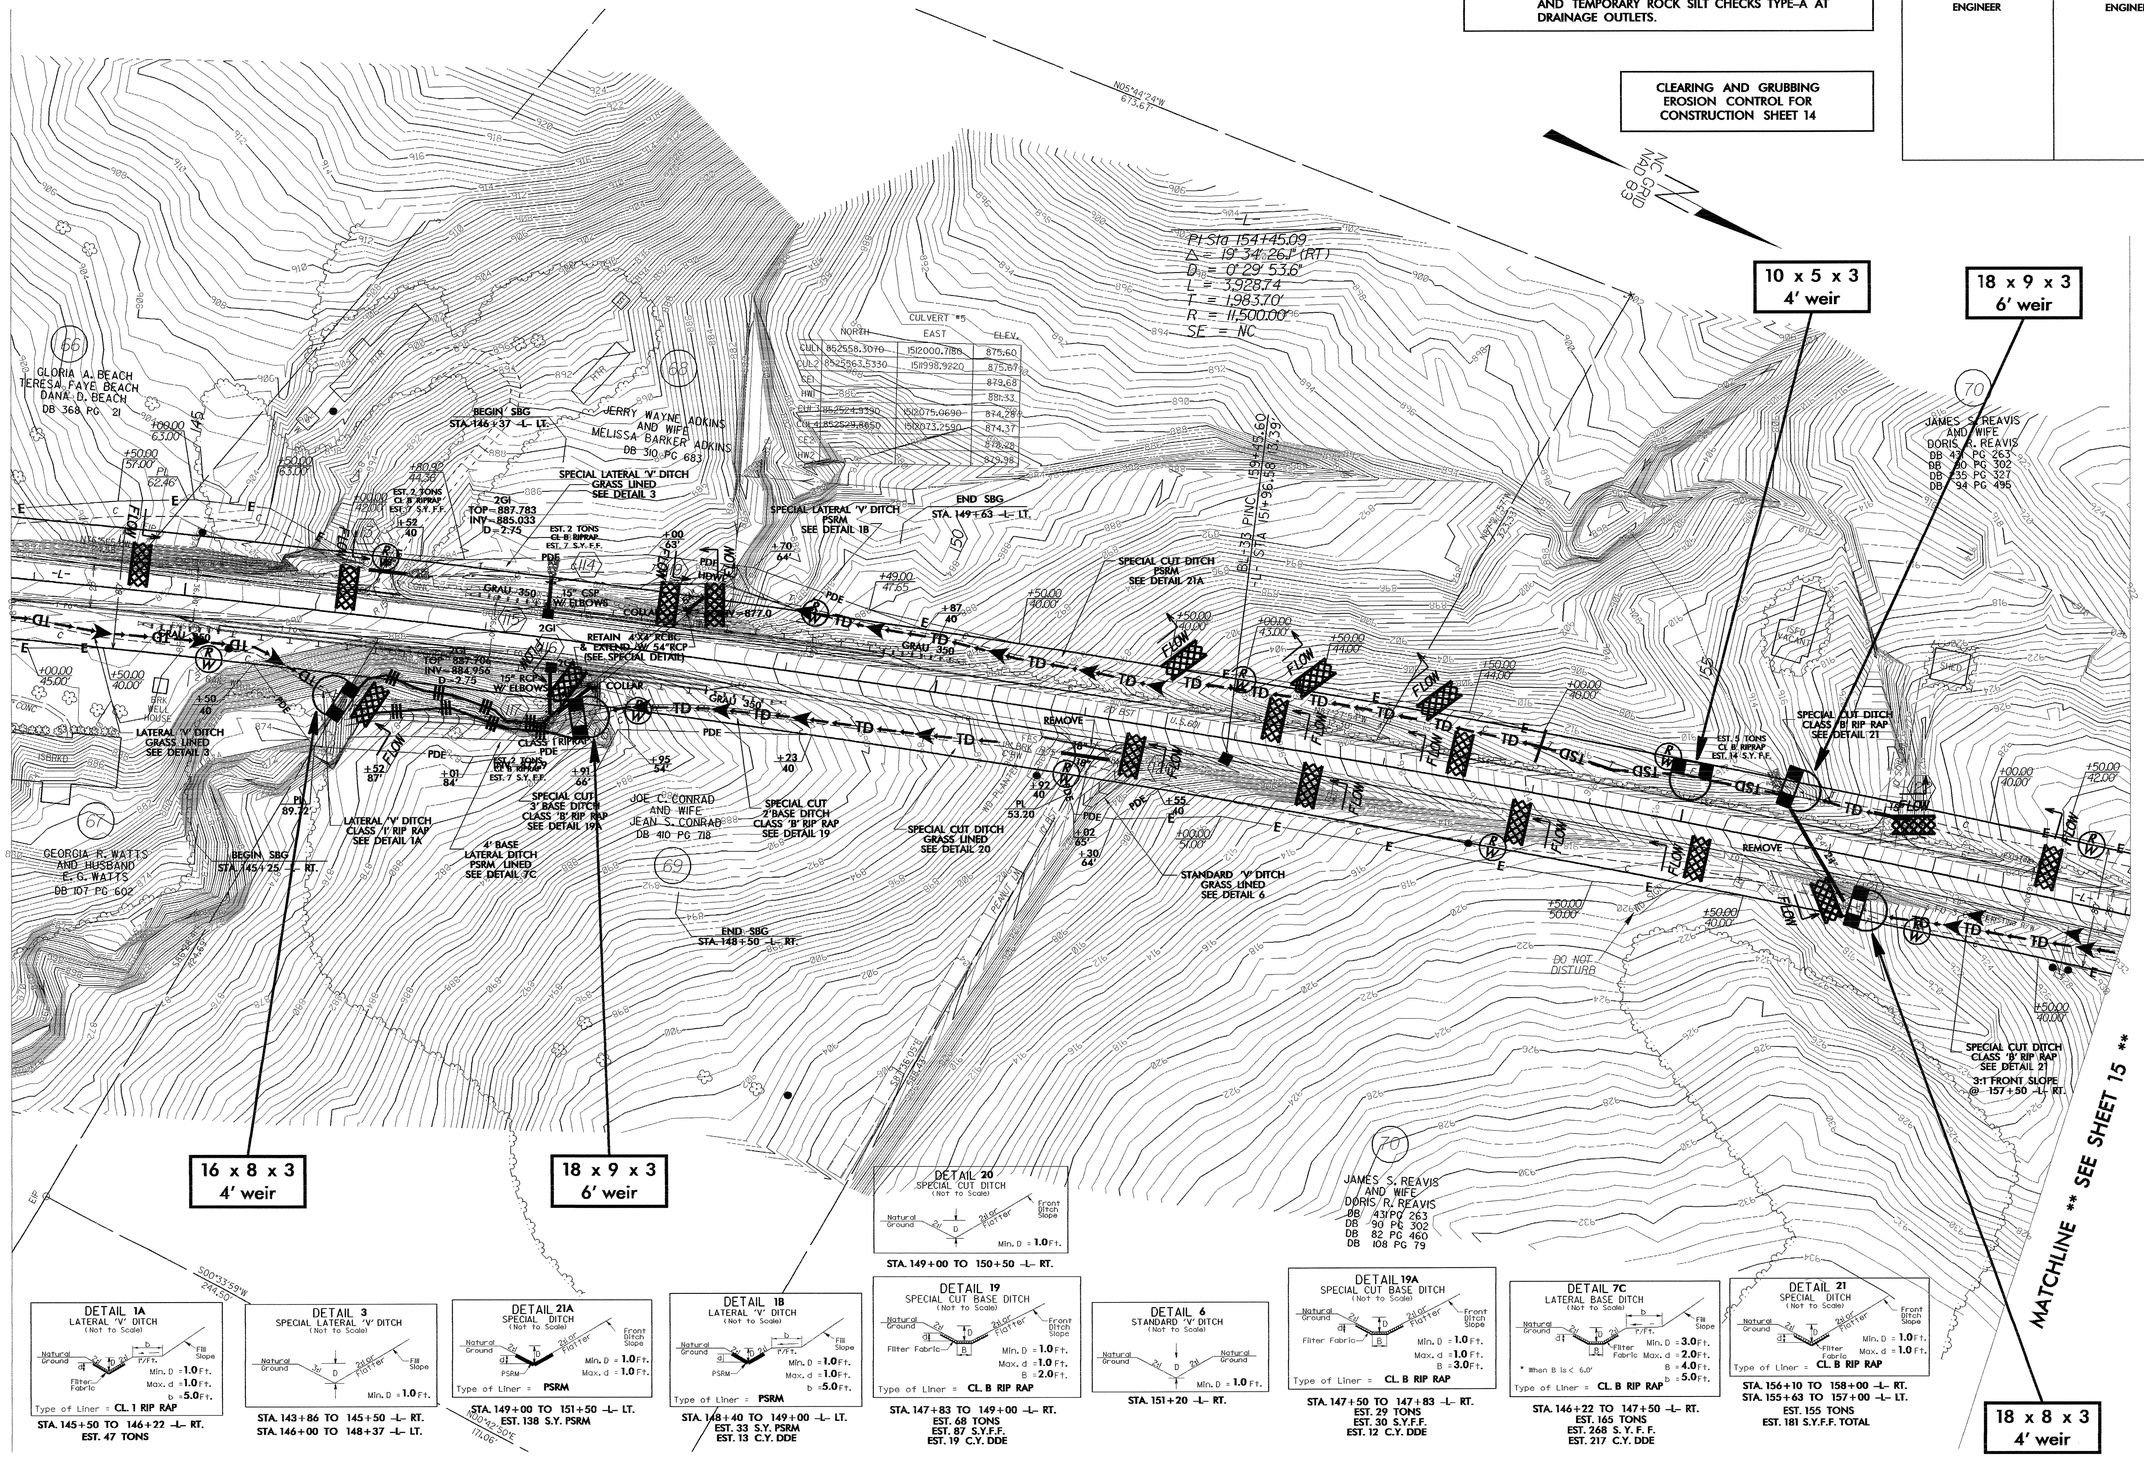

28-SEP-2004 14:18
R:\Roadway\Proj\R-3427_EC14_CONST14.dgn
bbeckham