7/2/99

REVISIONS

PROJECT REFERENCE NO.	SHEET NO.
R-3427	20
R/W SHEET NO.	
ROADWAY DESIGN ENGINEER	HYDRAULICS ENGINEER

INCOMPLETE PLANS
DO NOT USE FOR R/W ACQUISITION

PRELIMINARY PLANS
DO NOT USE FOR CONSTRUCTION

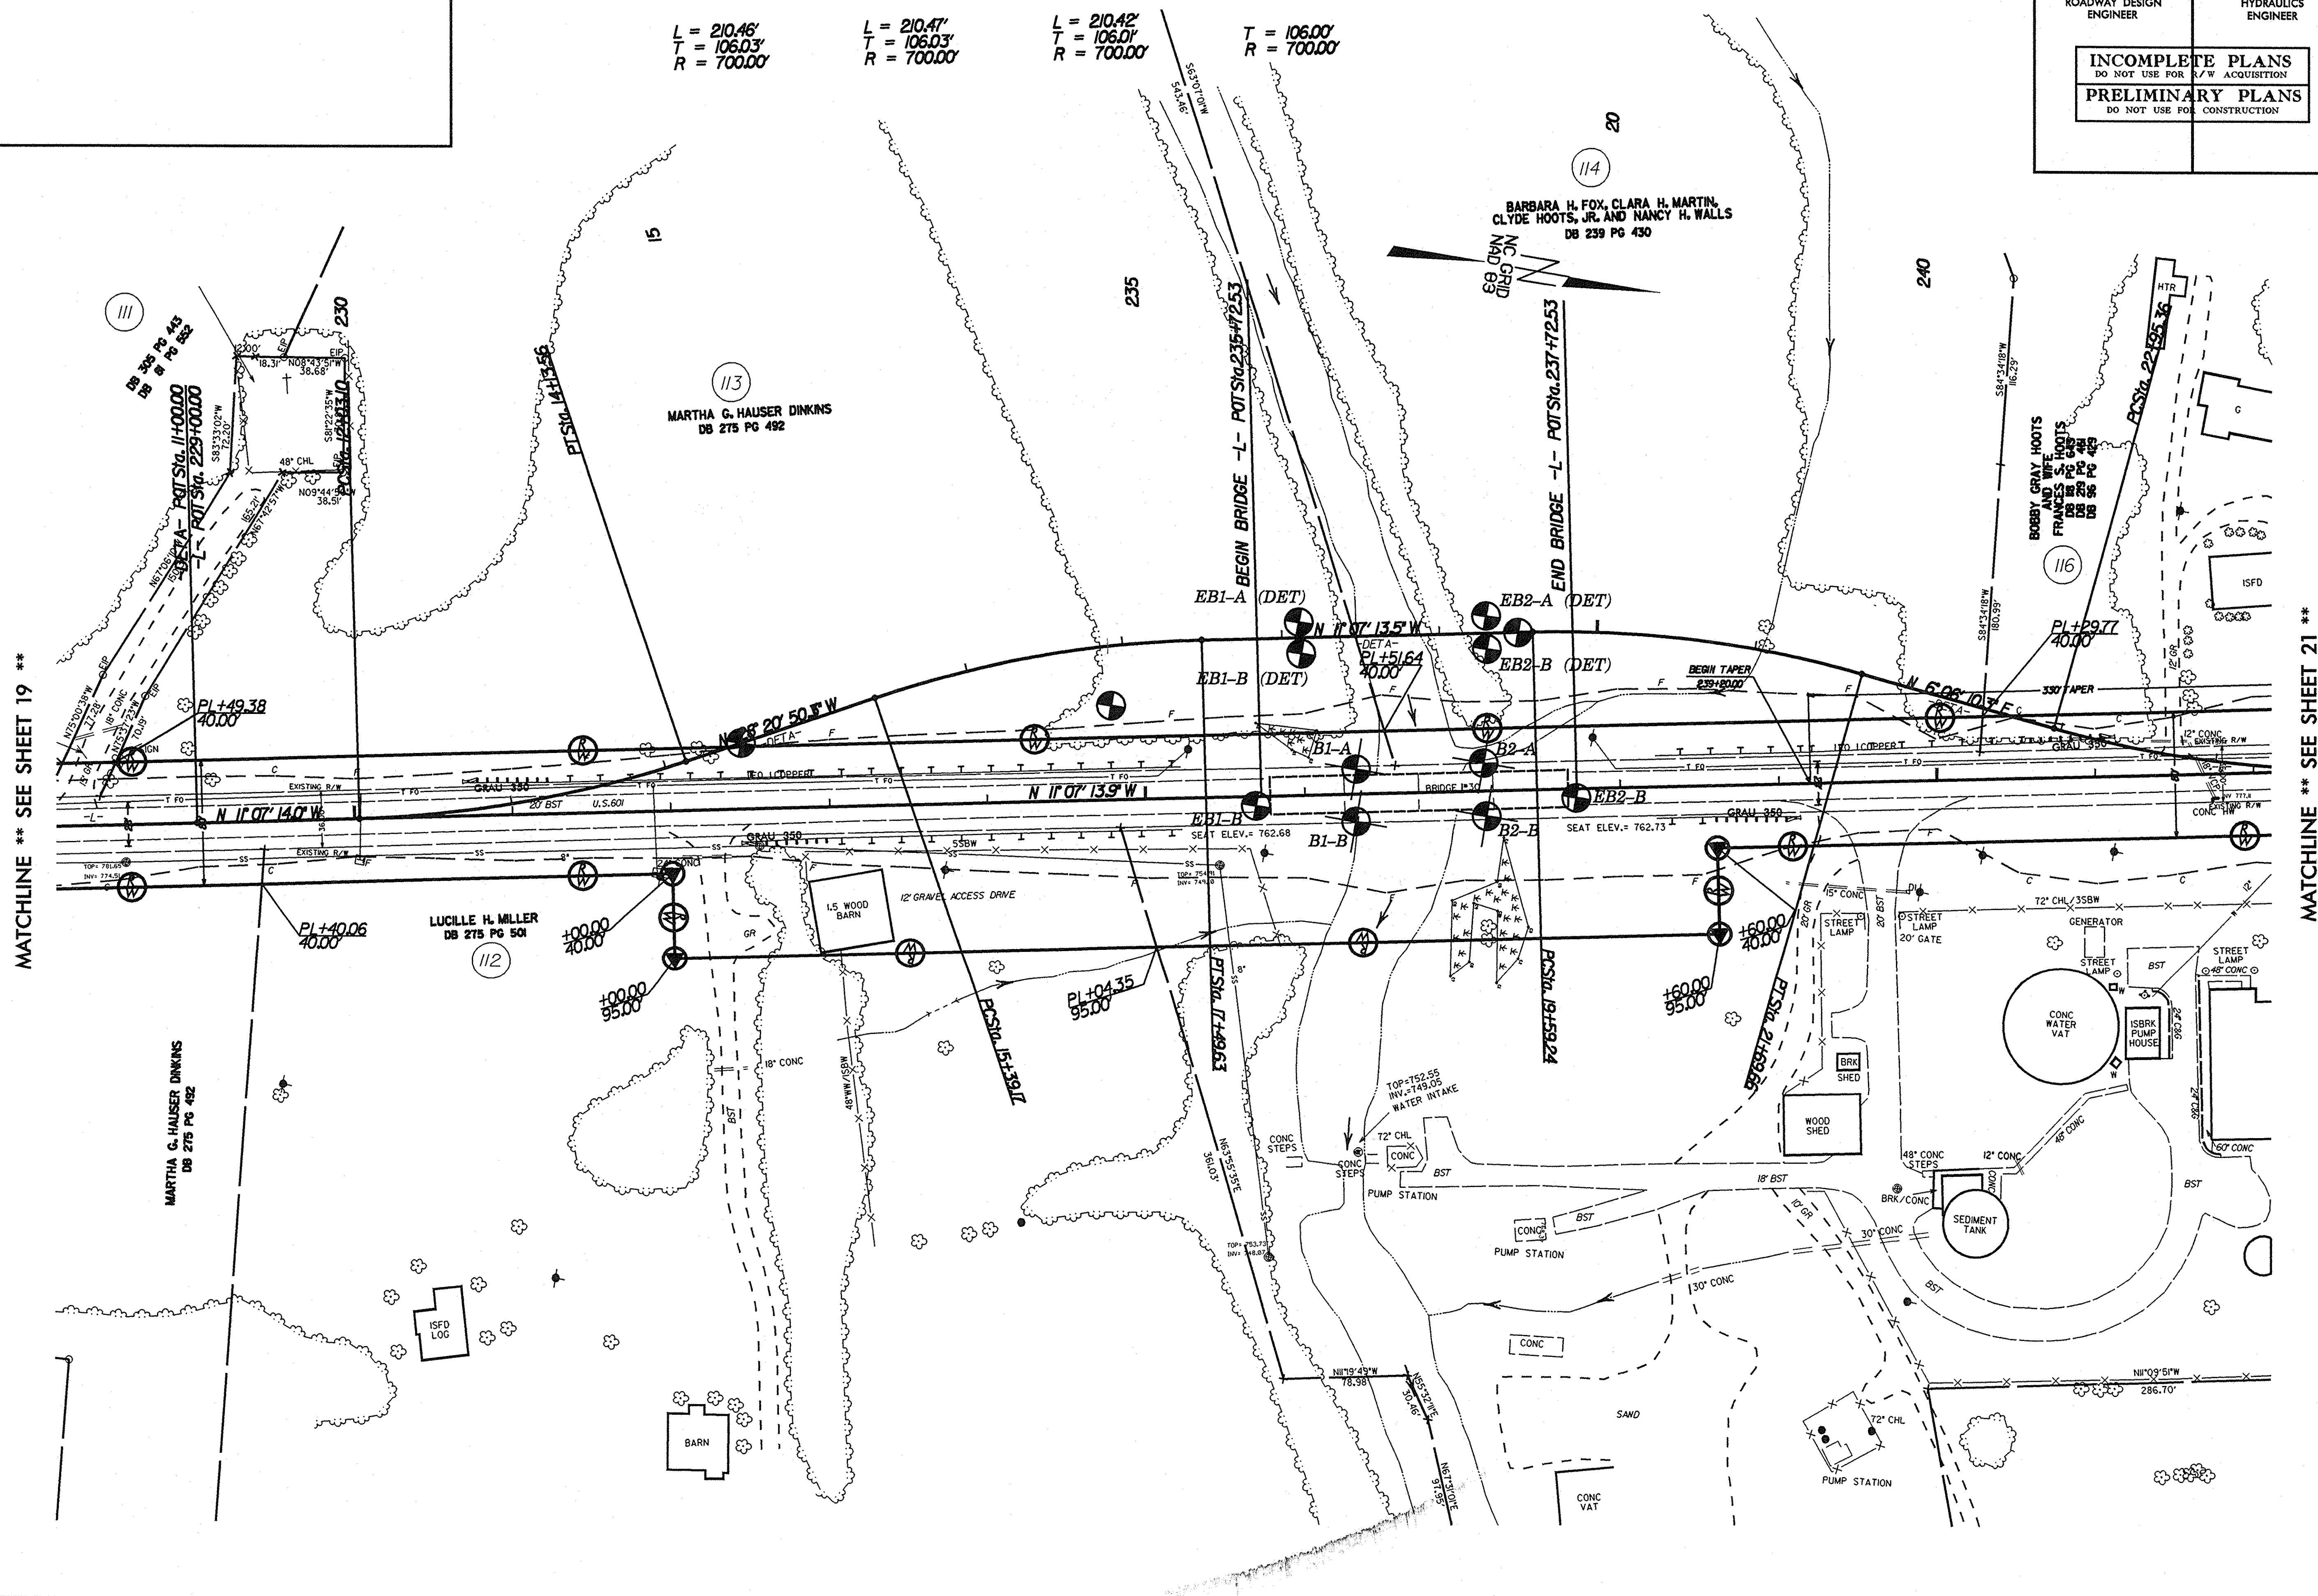

$$$$$SYSTIME$$$$
$$$$$$$$$$DGN$$$$$$$$$$$$$
$$$$USERNAME$$$$