PROJECT REFERENCE NO.	SHEET NO.
R-3427	9
R/W SHEET NO.	
ROADWAY DESIGN ENGINEER	HYDRAULICS ENGINEER

NORTH CAROLINA PROFESSIONAL SEAL 028951 ENGINEER JOSEPH L. LAWS
8/20/2004

NOTES

FOR -L- PROFILE SEE SHEETS 35,36 & 37
FOR -Y1- PROFILE SEE SHEET 52
FOR -Y2- PROFILE SEE SHEET 52
ALL DRIVEWAY RADII ARE 20' UNLESS NOTED
FOR -Y1- & -Y2- INT. SEE SHEET 29
FOR -DETC- SEE SHEET 24

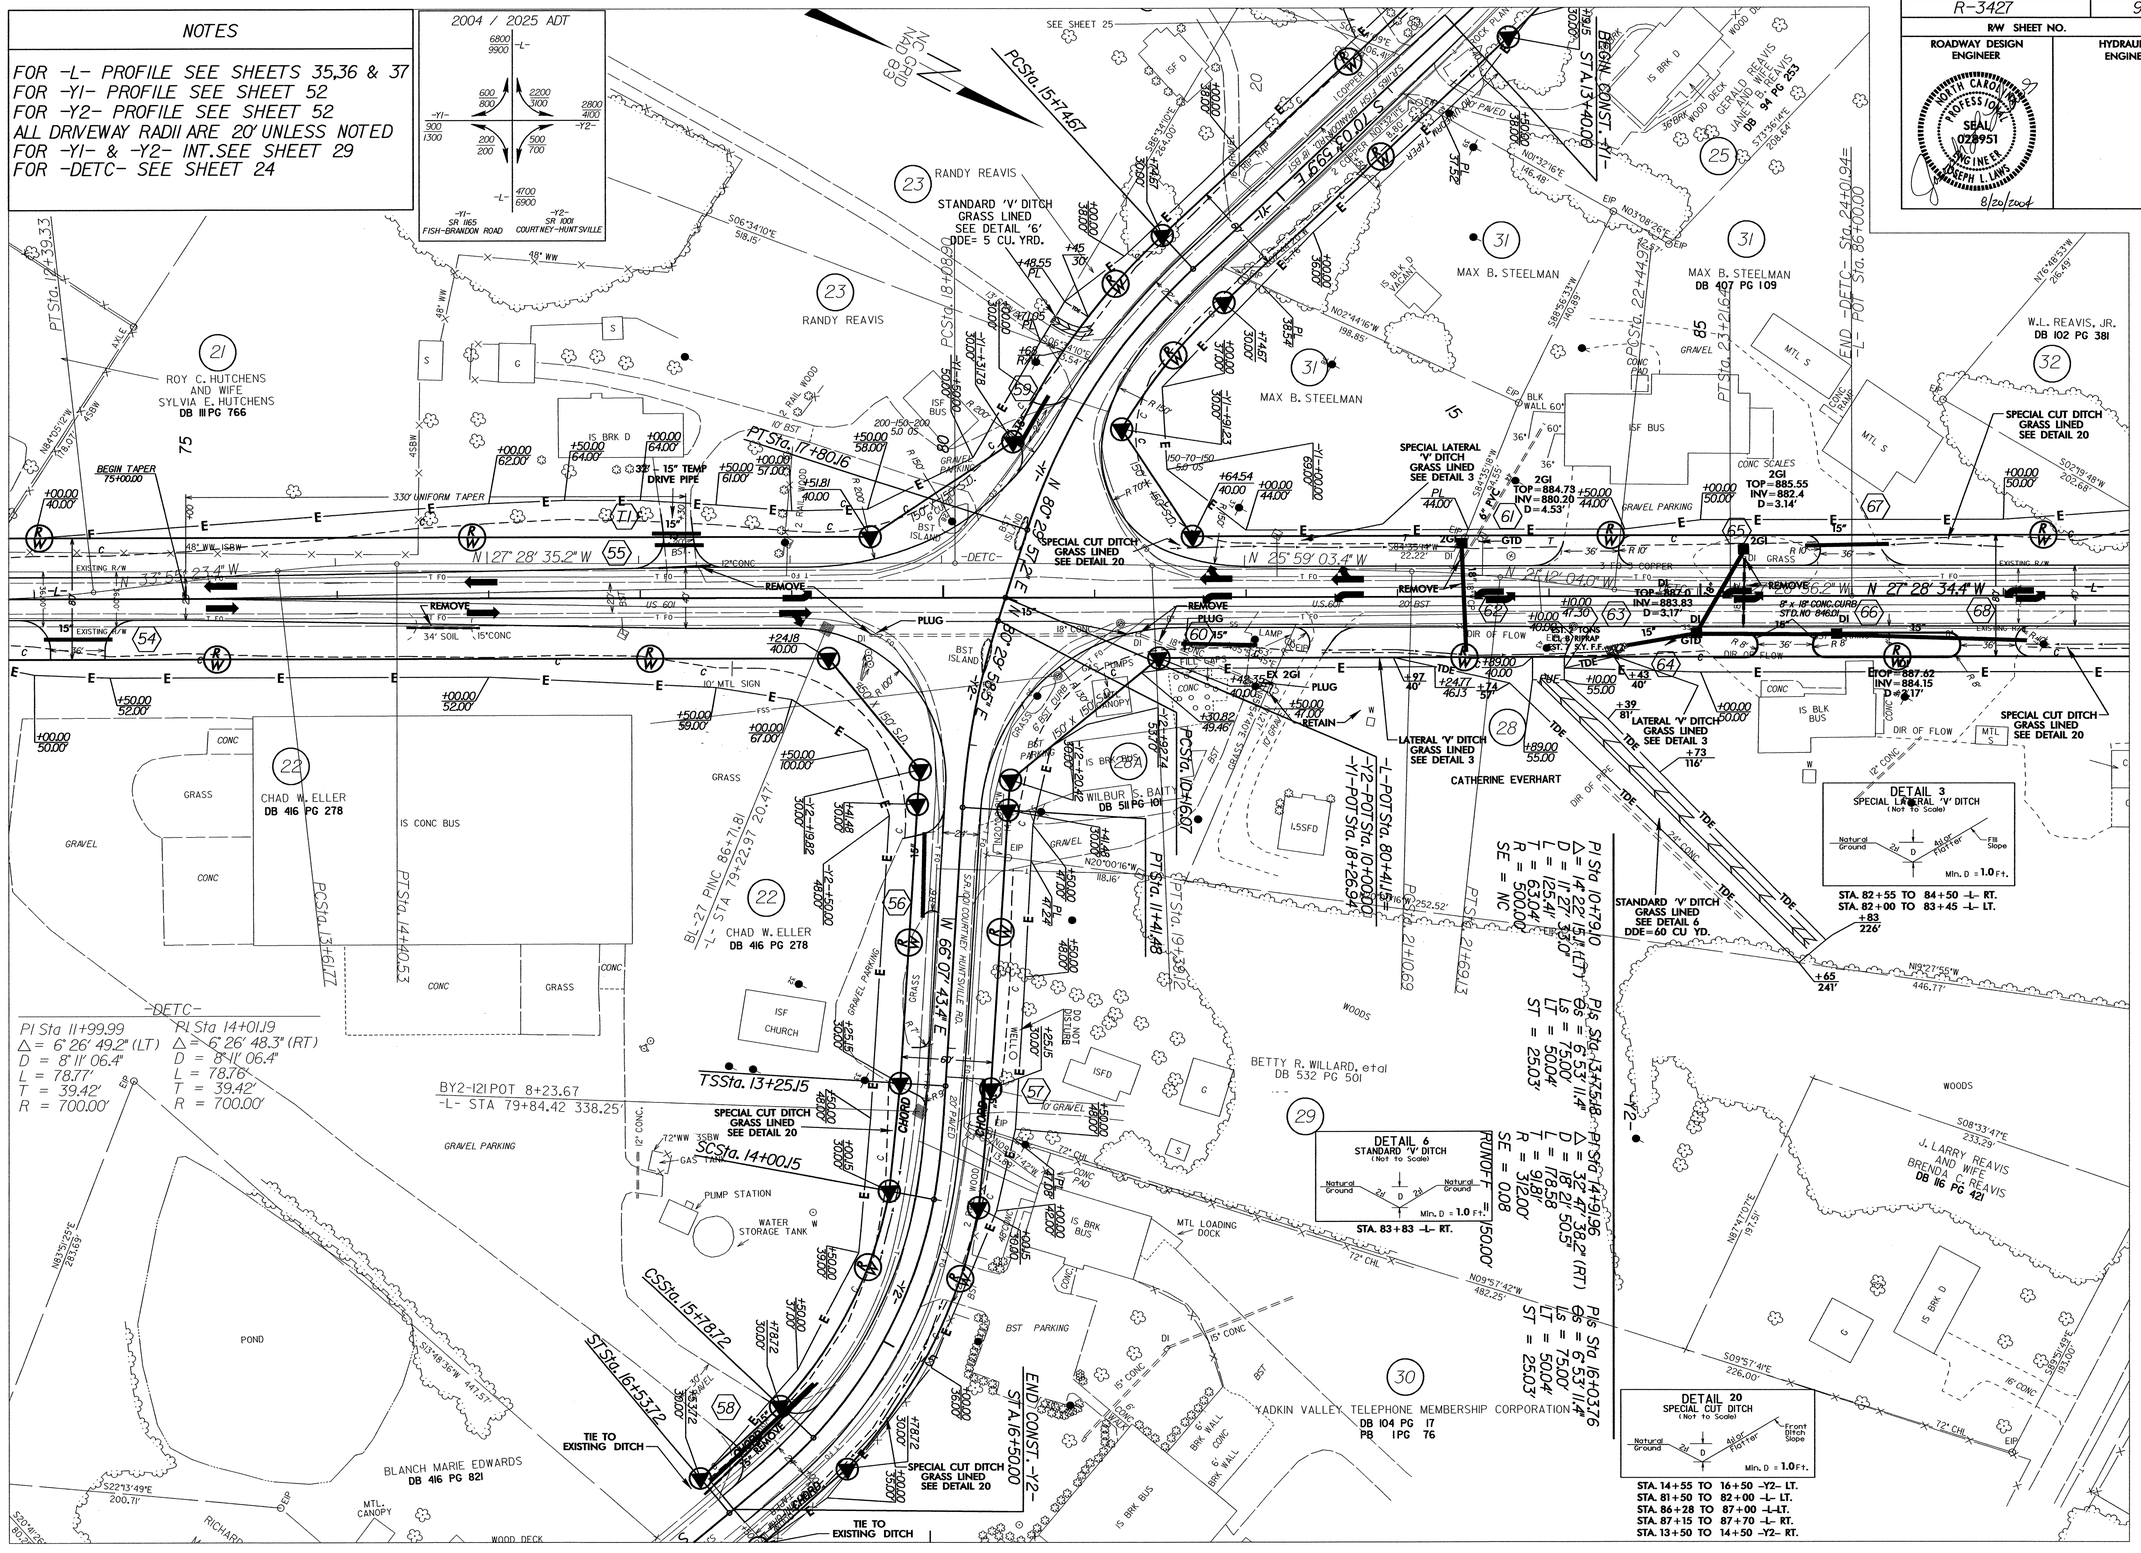

7/2/99

20-AUG-2004 13:47
R:\R3427_ps9-3427.psh
jlaws AT