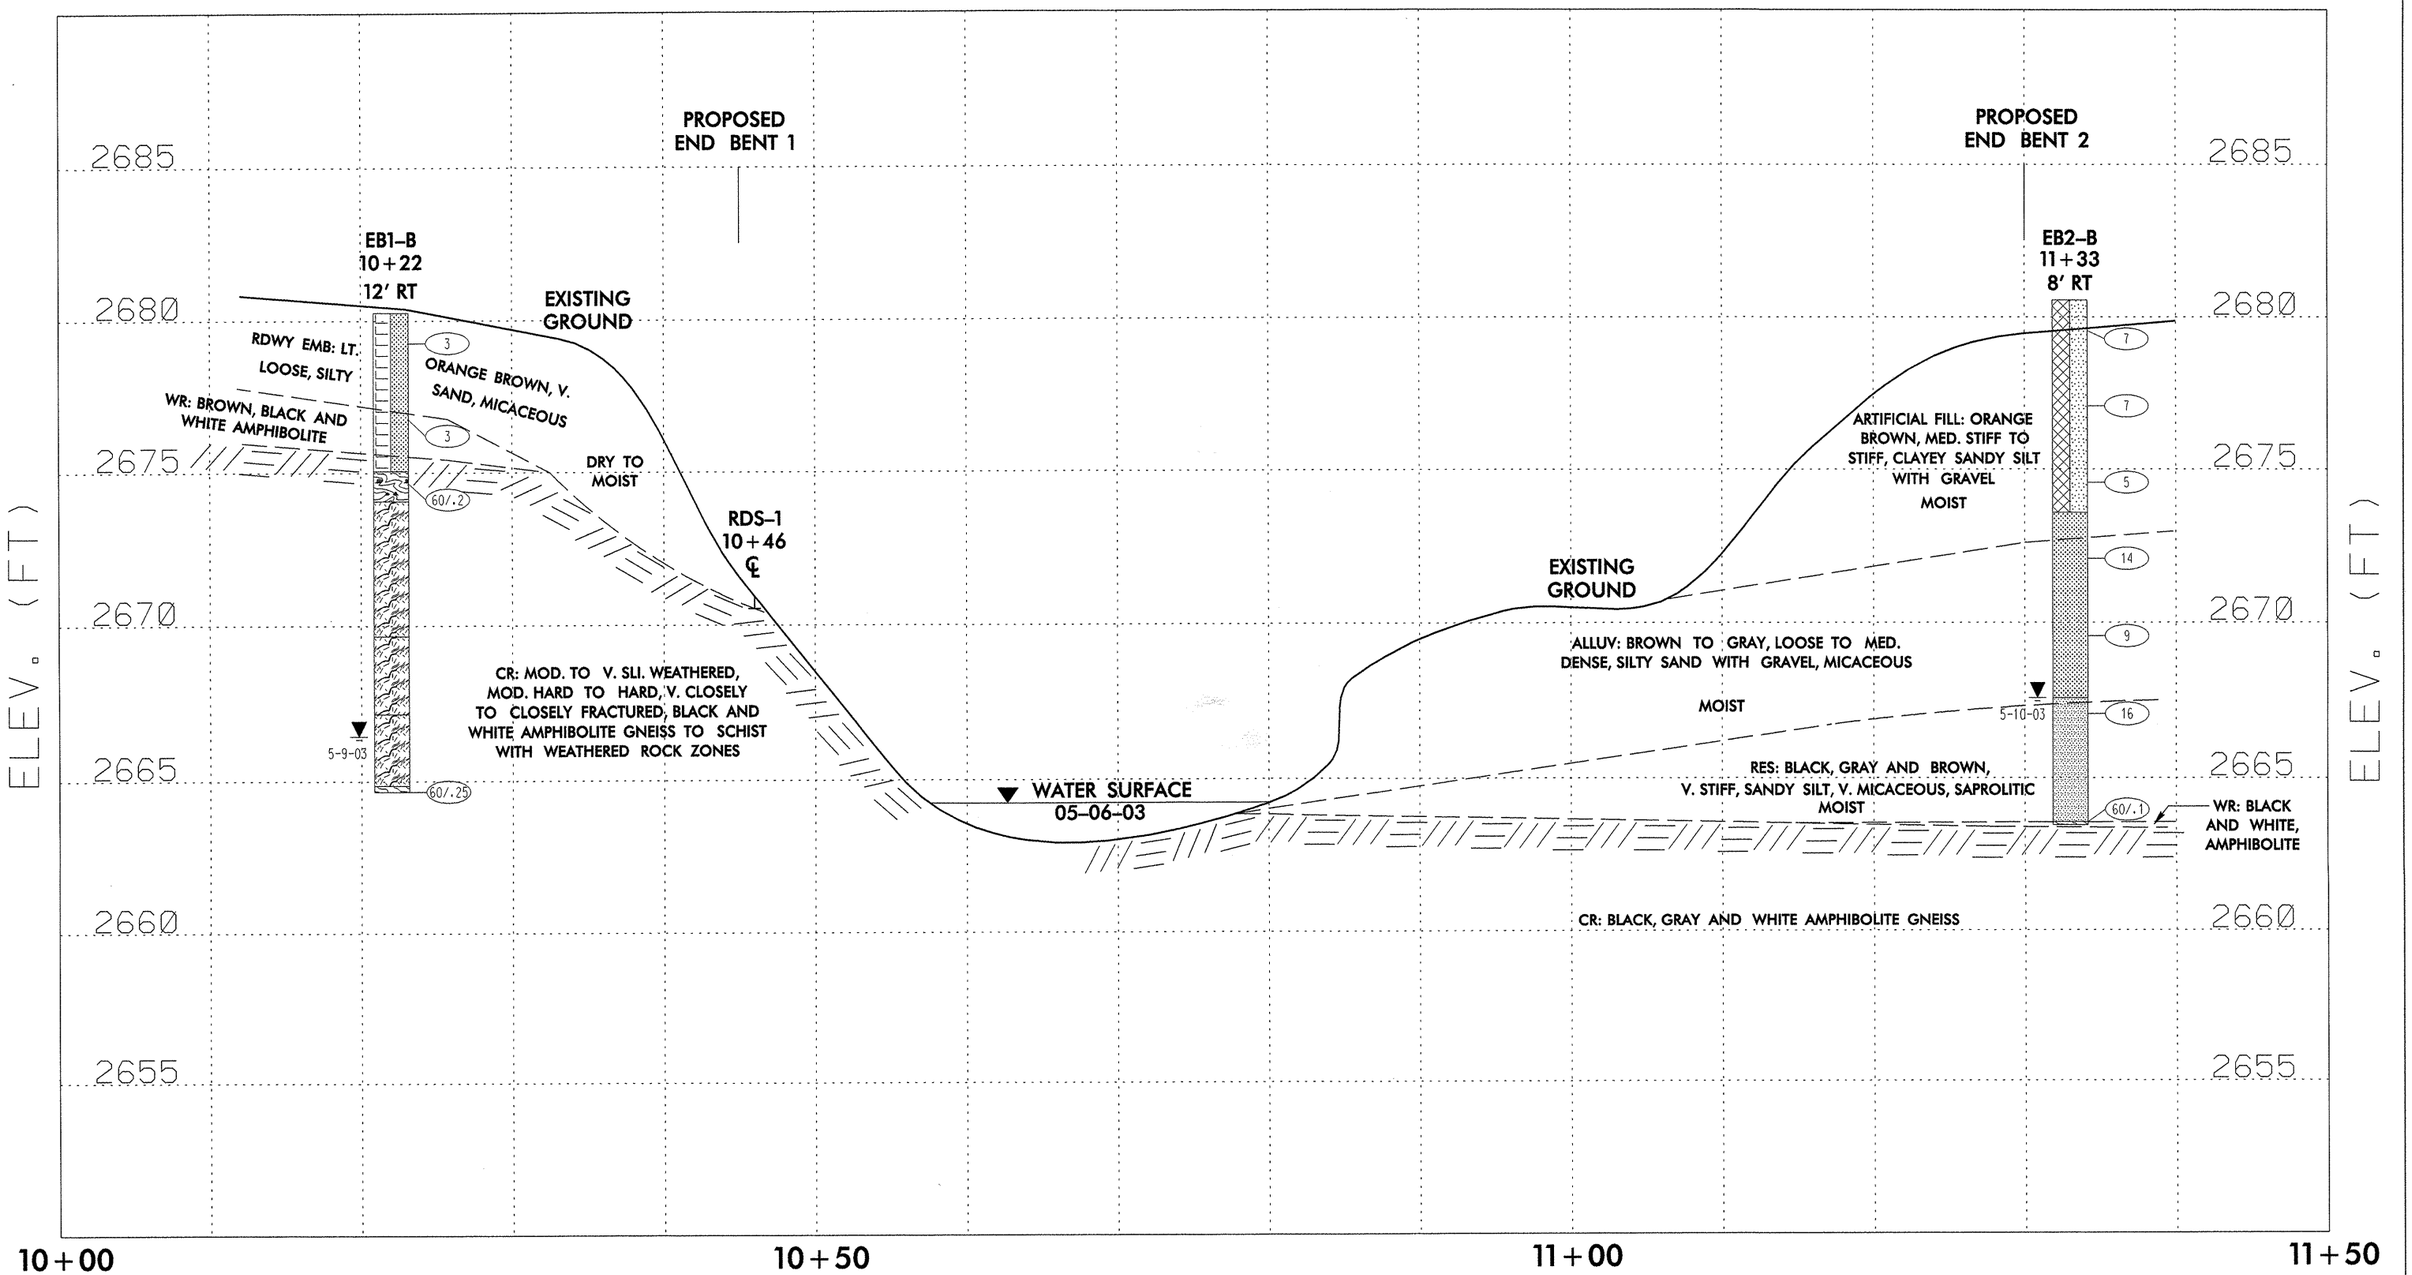

VERTICAL SCALE FEET

0 5 10

HORIZONTAL SCALE FEET

0 10 20

CENTERLINE PROFILE OF –L–

NCDOT PROJECT #: 8.2711901 (B–3607)
ASHE CO., NC
BRIDGE #503 ON SR 1674
OVER BUFFALO CREEK

TIERRA, INC
2701 ROWLAND RD
RALEIGH, N.C. 27615