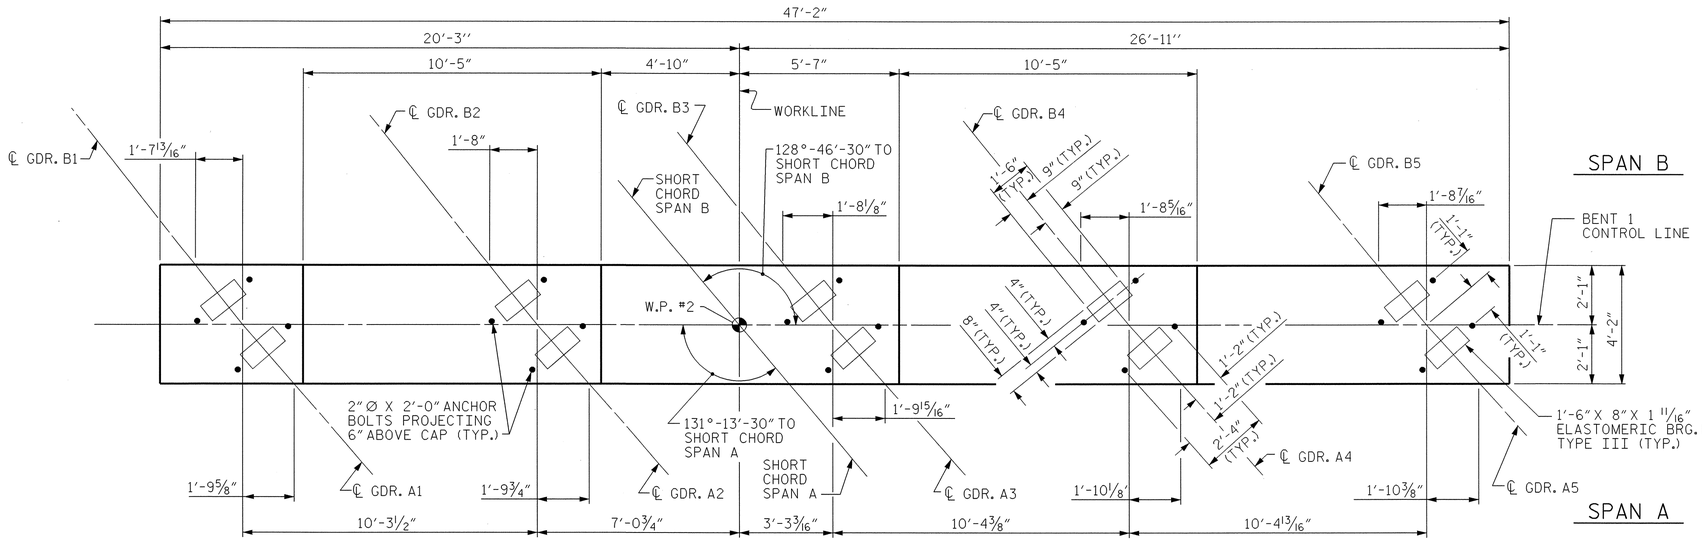

PLAN

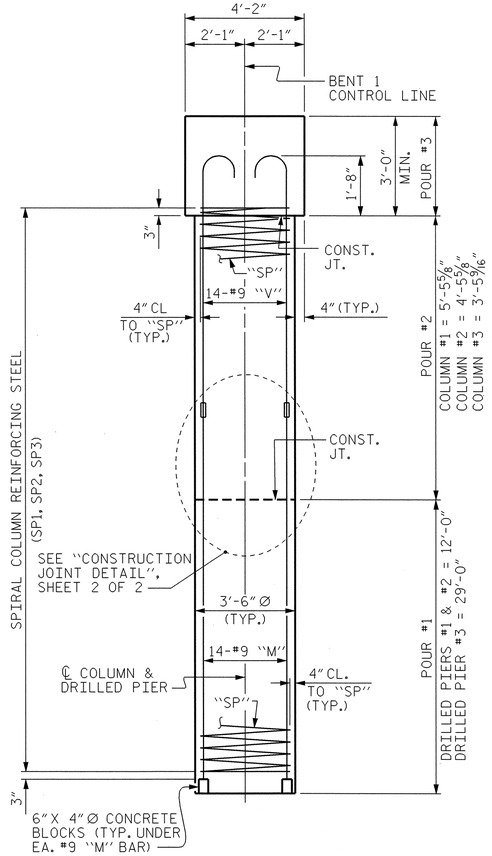

END ELEVATION

DIMENSIONS, DETAILS AND REINFORCING STEEL ARE TYPICAL FOR EACH COLUMN AND DRILLED PIER UNLESS OTHERWISE NOTED.

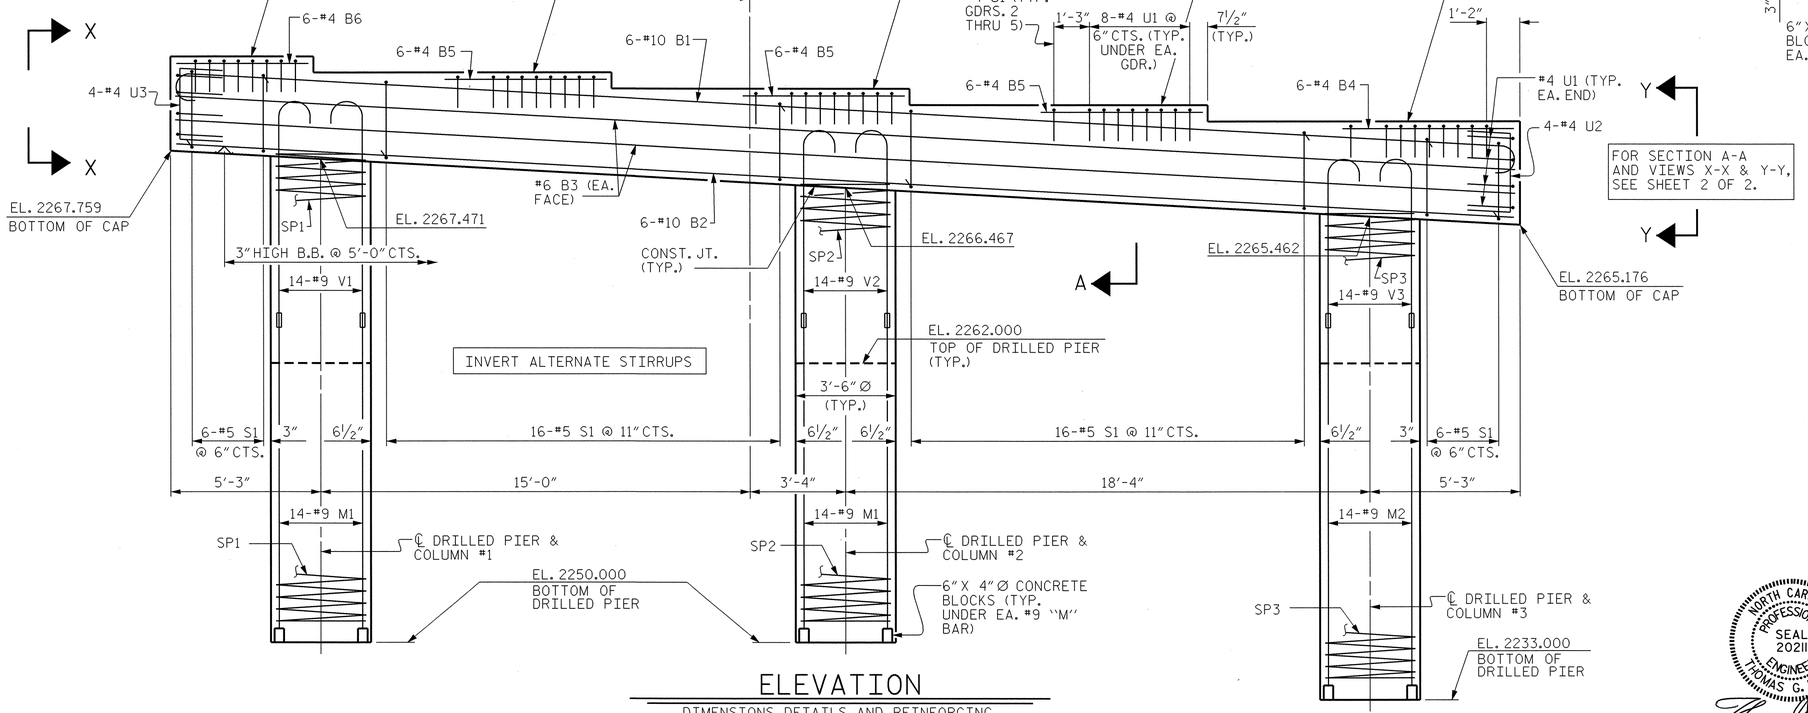

ELEVATION

DIMENSIONS, DETAILS AND REINFORCING STEEL ARE TYPICAL FOR EACH COLUMN AND DRILLED PIER UNLESS OTHERWISE NOTED.

NORTH CAROLINA PROFESSIONAL SEAL 20211 ENGINEER THOMAS G. PAYNE
Thomas G. Payne 5/25/04

PROJECT NO. B-3310
BUNCOMBE COUNTY
STATION: 19+18.00 -L-

SHEET 1 OF 2

STATE OF NORTH CAROLINA
DEPARTMENT OF TRANSPORTATION
RALEIGH

SUBSTRUCTURE
BENT 1

REVISIONS						SHEET NO.
NO.	BY:	DATE:	NO.	BY:	DATE:	S-19
1			3			TOTAL SHEETS
2			4			32

DRAWN BY : A.R.CHESSON/JPA DATE : 1-04
CHECKED BY : J.H. LANDRUM DATE : 3-04

20-MAY-2004 17:00
W:\squadt\b3310\final\b3310_sd_b1_01.dgn
klayne