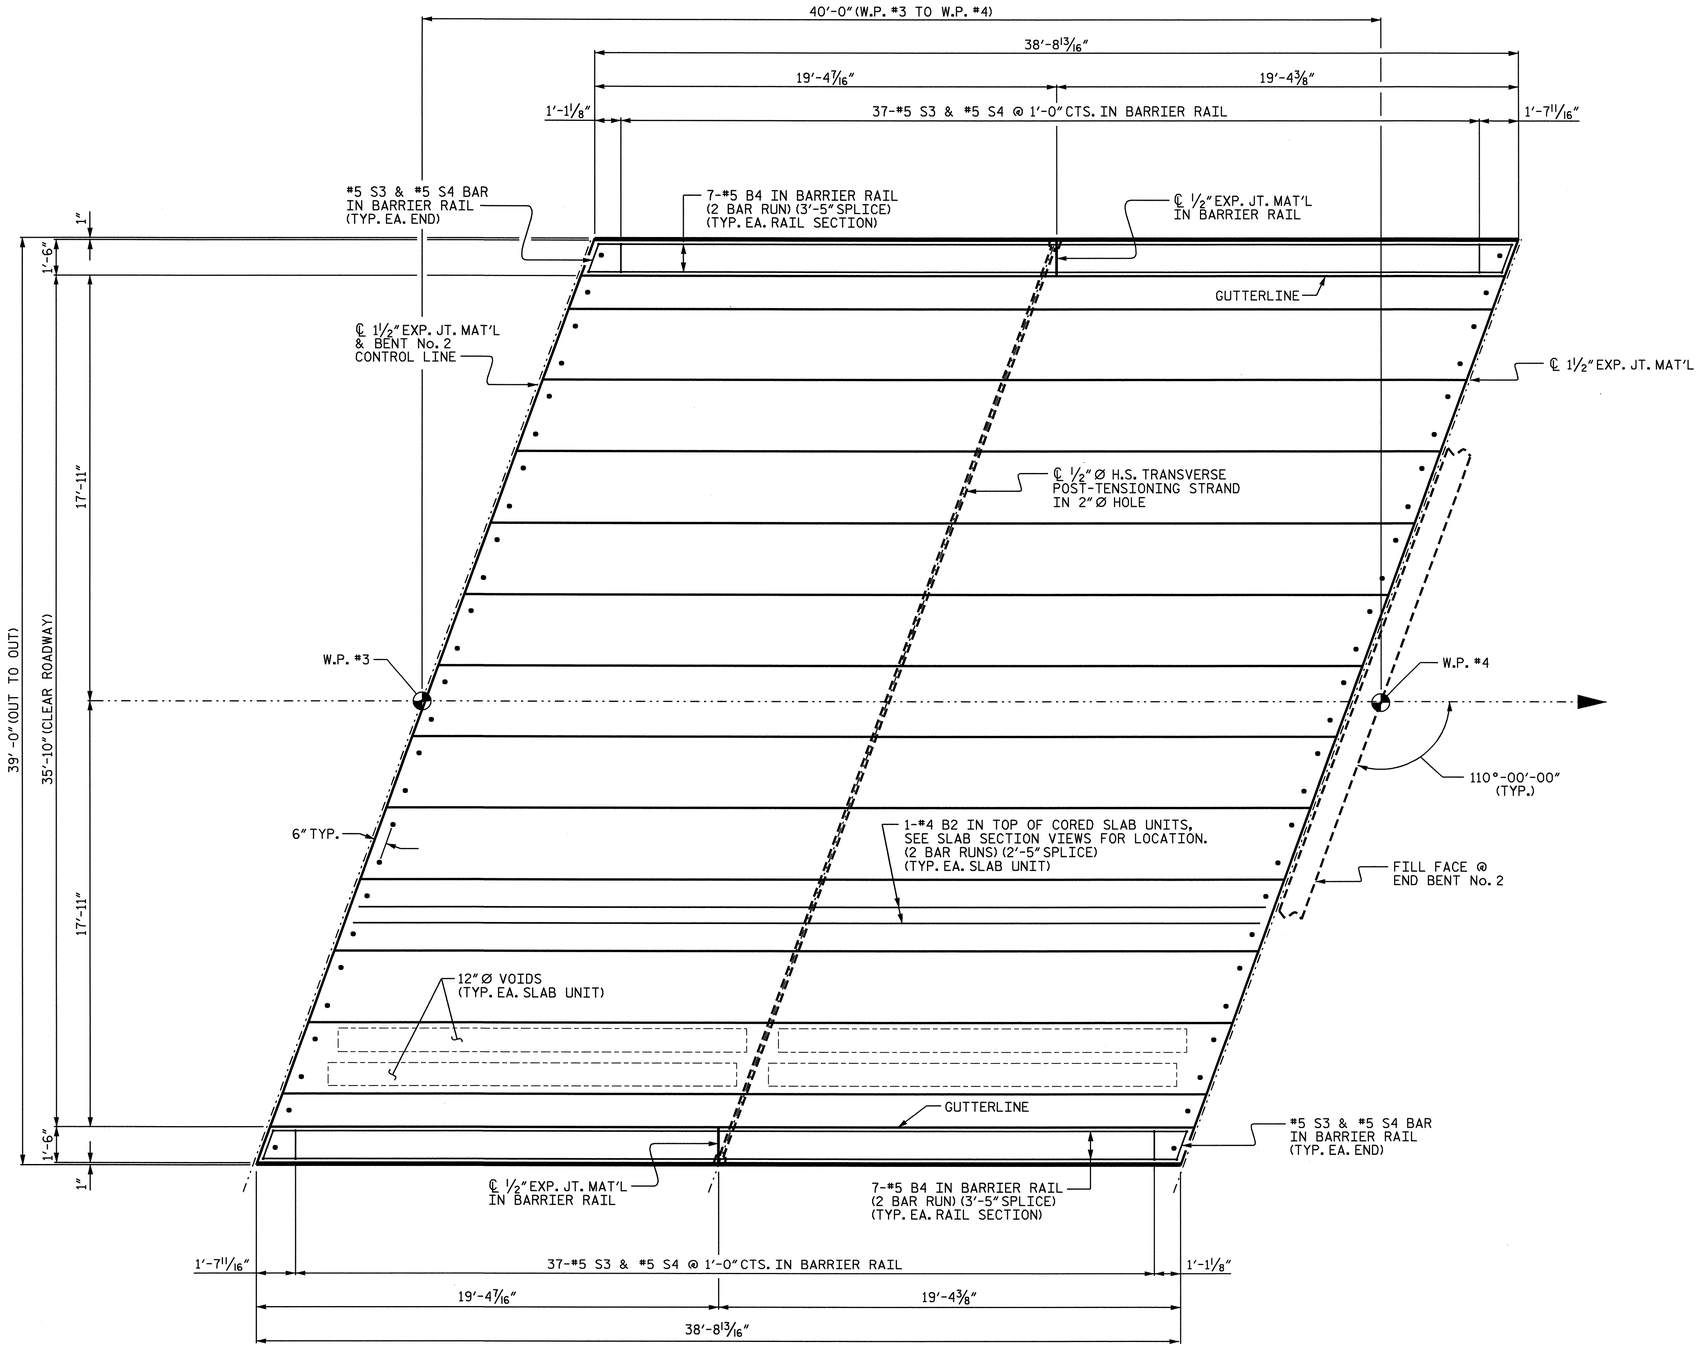

SPAN "C"

PROJECT NO. B-3646

GUILFORD COUNTY

STATION: 16+44.43 -L-

SHEET 4 OF 7

STATE OF NORTH CAROLINA
DEPARTMENT OF TRANSPORTATION
RALEIGH

PLAN OF SPAN "C"

NORTH CAROLINA PROFESSIONAL SEAL 11268 ENGINEER BETSY S. COX

REVISIONS						SHEET NO.
NO.	BY:	DATE:	NO.	BY:	DATE:	S-7
1			3			TOTAL SHEETS
2			4			28

DRAWN BY : P.C. BREWER DATE : 9/2/03
CHECKED BY : S.B. WILLIAMS DATE : 9/11/03

09-JUN-2004 14:07
w:\squadv\b3646\pbrewer\Microstation\B3646_sd_CS_01.dgn
pbrewer