STATE PROJECT NO.	COUNTY	BRIDGE NO.	SHEET NO.	TOTAL SHEETS
8.1080601	HYDE	54	5	17

CROSS SECTION ALONG END BENT 1

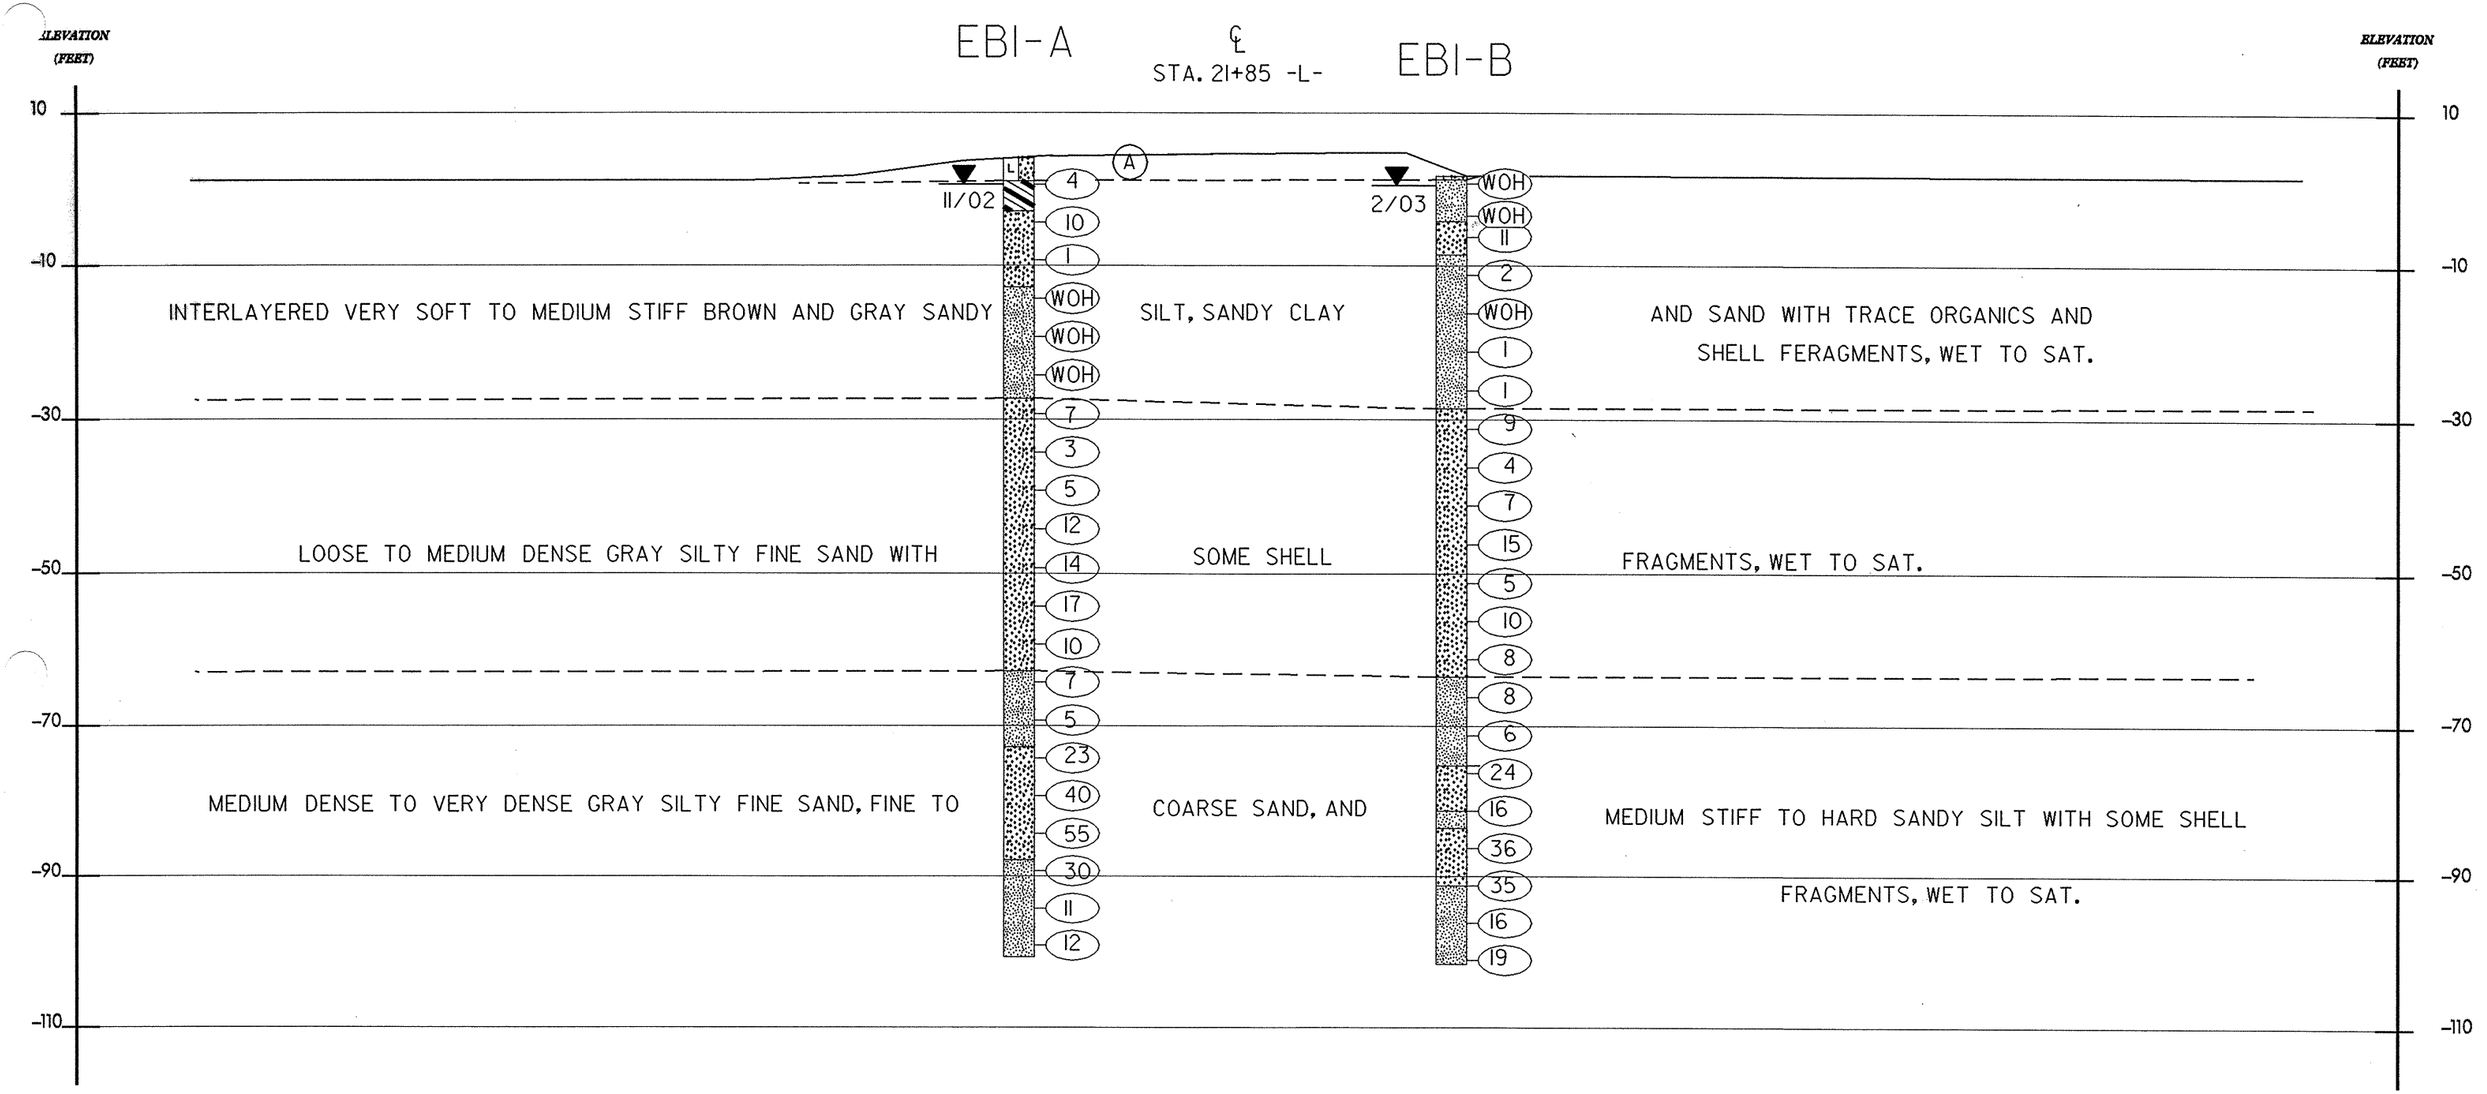

(A) LOOSE BROWN SILTY SAND, MOI. (FILL)

0 10 20

SCALE IN FEET