STATE PROJECT NO.	COUNTY	BRIDGE NO.	SHEET NO.	TOTAL SHEETS
8.1080601	HYDE	54	4	17
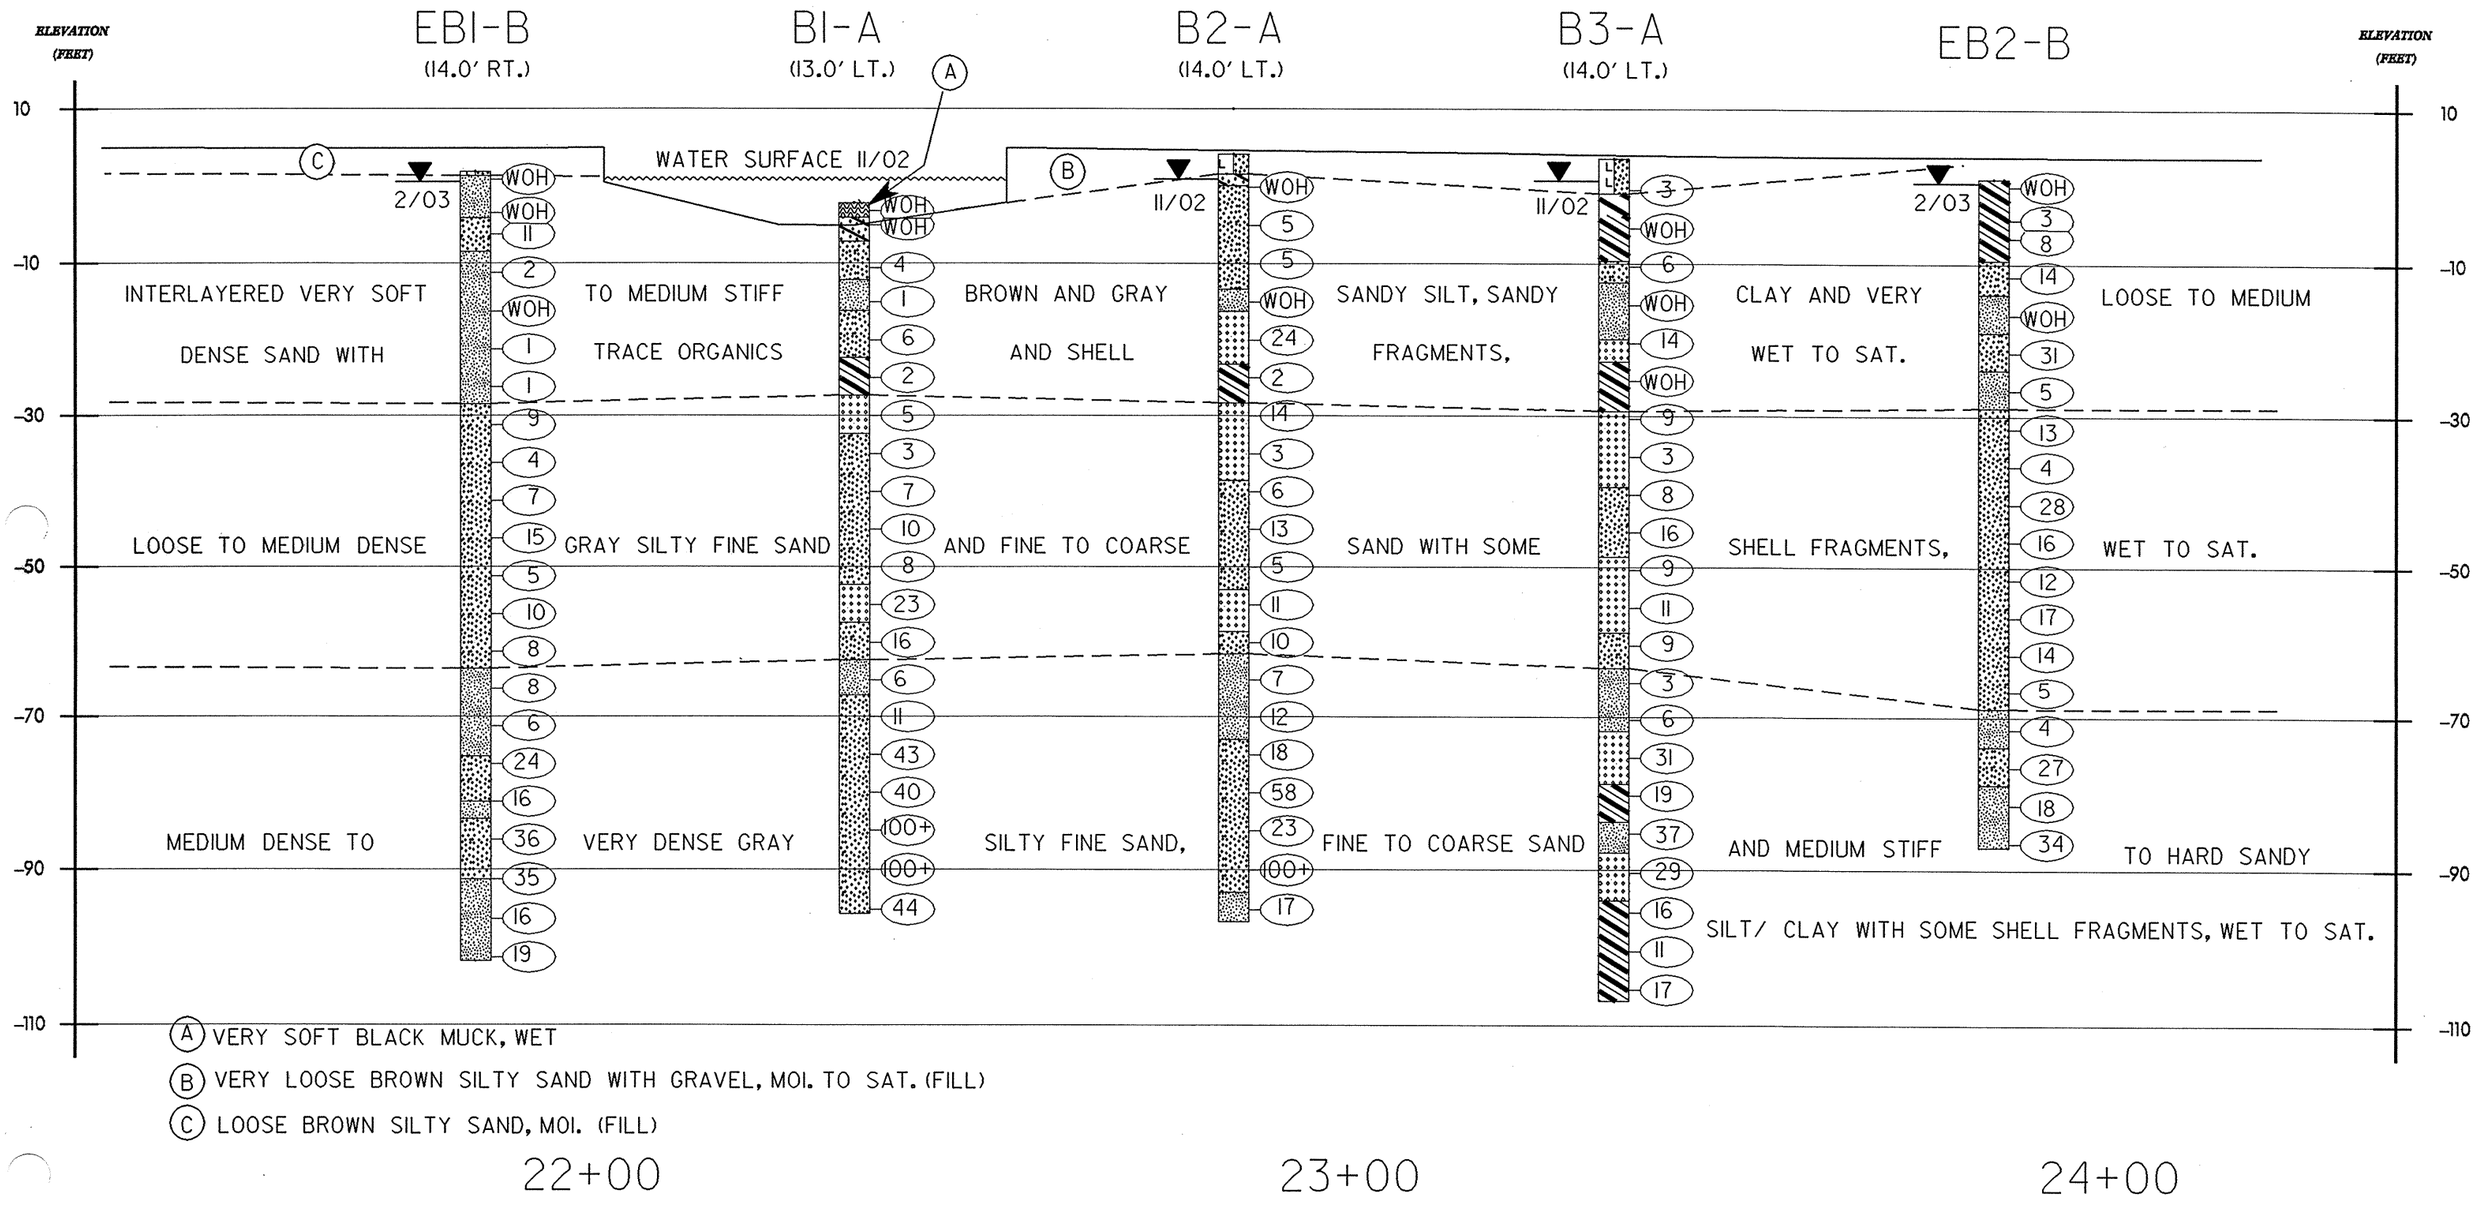
SOIL PROFILE ALONG US 264 (-L-) OVER KITTY CREEK