ARCADIS
G & M of North Carolina, Inc.
WWW.ARCADIS-US.COM
801 Corporate Center Drive, Suite 300
Raleigh, NC 27607-5073
Tel: 919/854-1282 Fax: 919/854-5448

METRIC

5 0 10

CONST.REV.

R /W REV.

PROJECT REFERENCE NO.	SHEET NO.
R-2911A	49

ROADWAY DESIGN ENGINEER
NORTH CAROLINA PROFESSIONAL SEAL 028434 ENGINEER BRYTON M. FALKER 3-12-04
SEAL NOT VALID UNLESS SIGNED AND DATED

HYDRAULICS ENGINEER
NORTH CAROLINA PROFESSIONAL SEAL 12786 ENGINEER STEVEN M. BONDUR 3-12-04
SEAL NOT VALID UNLESS SIGNED AND DATED

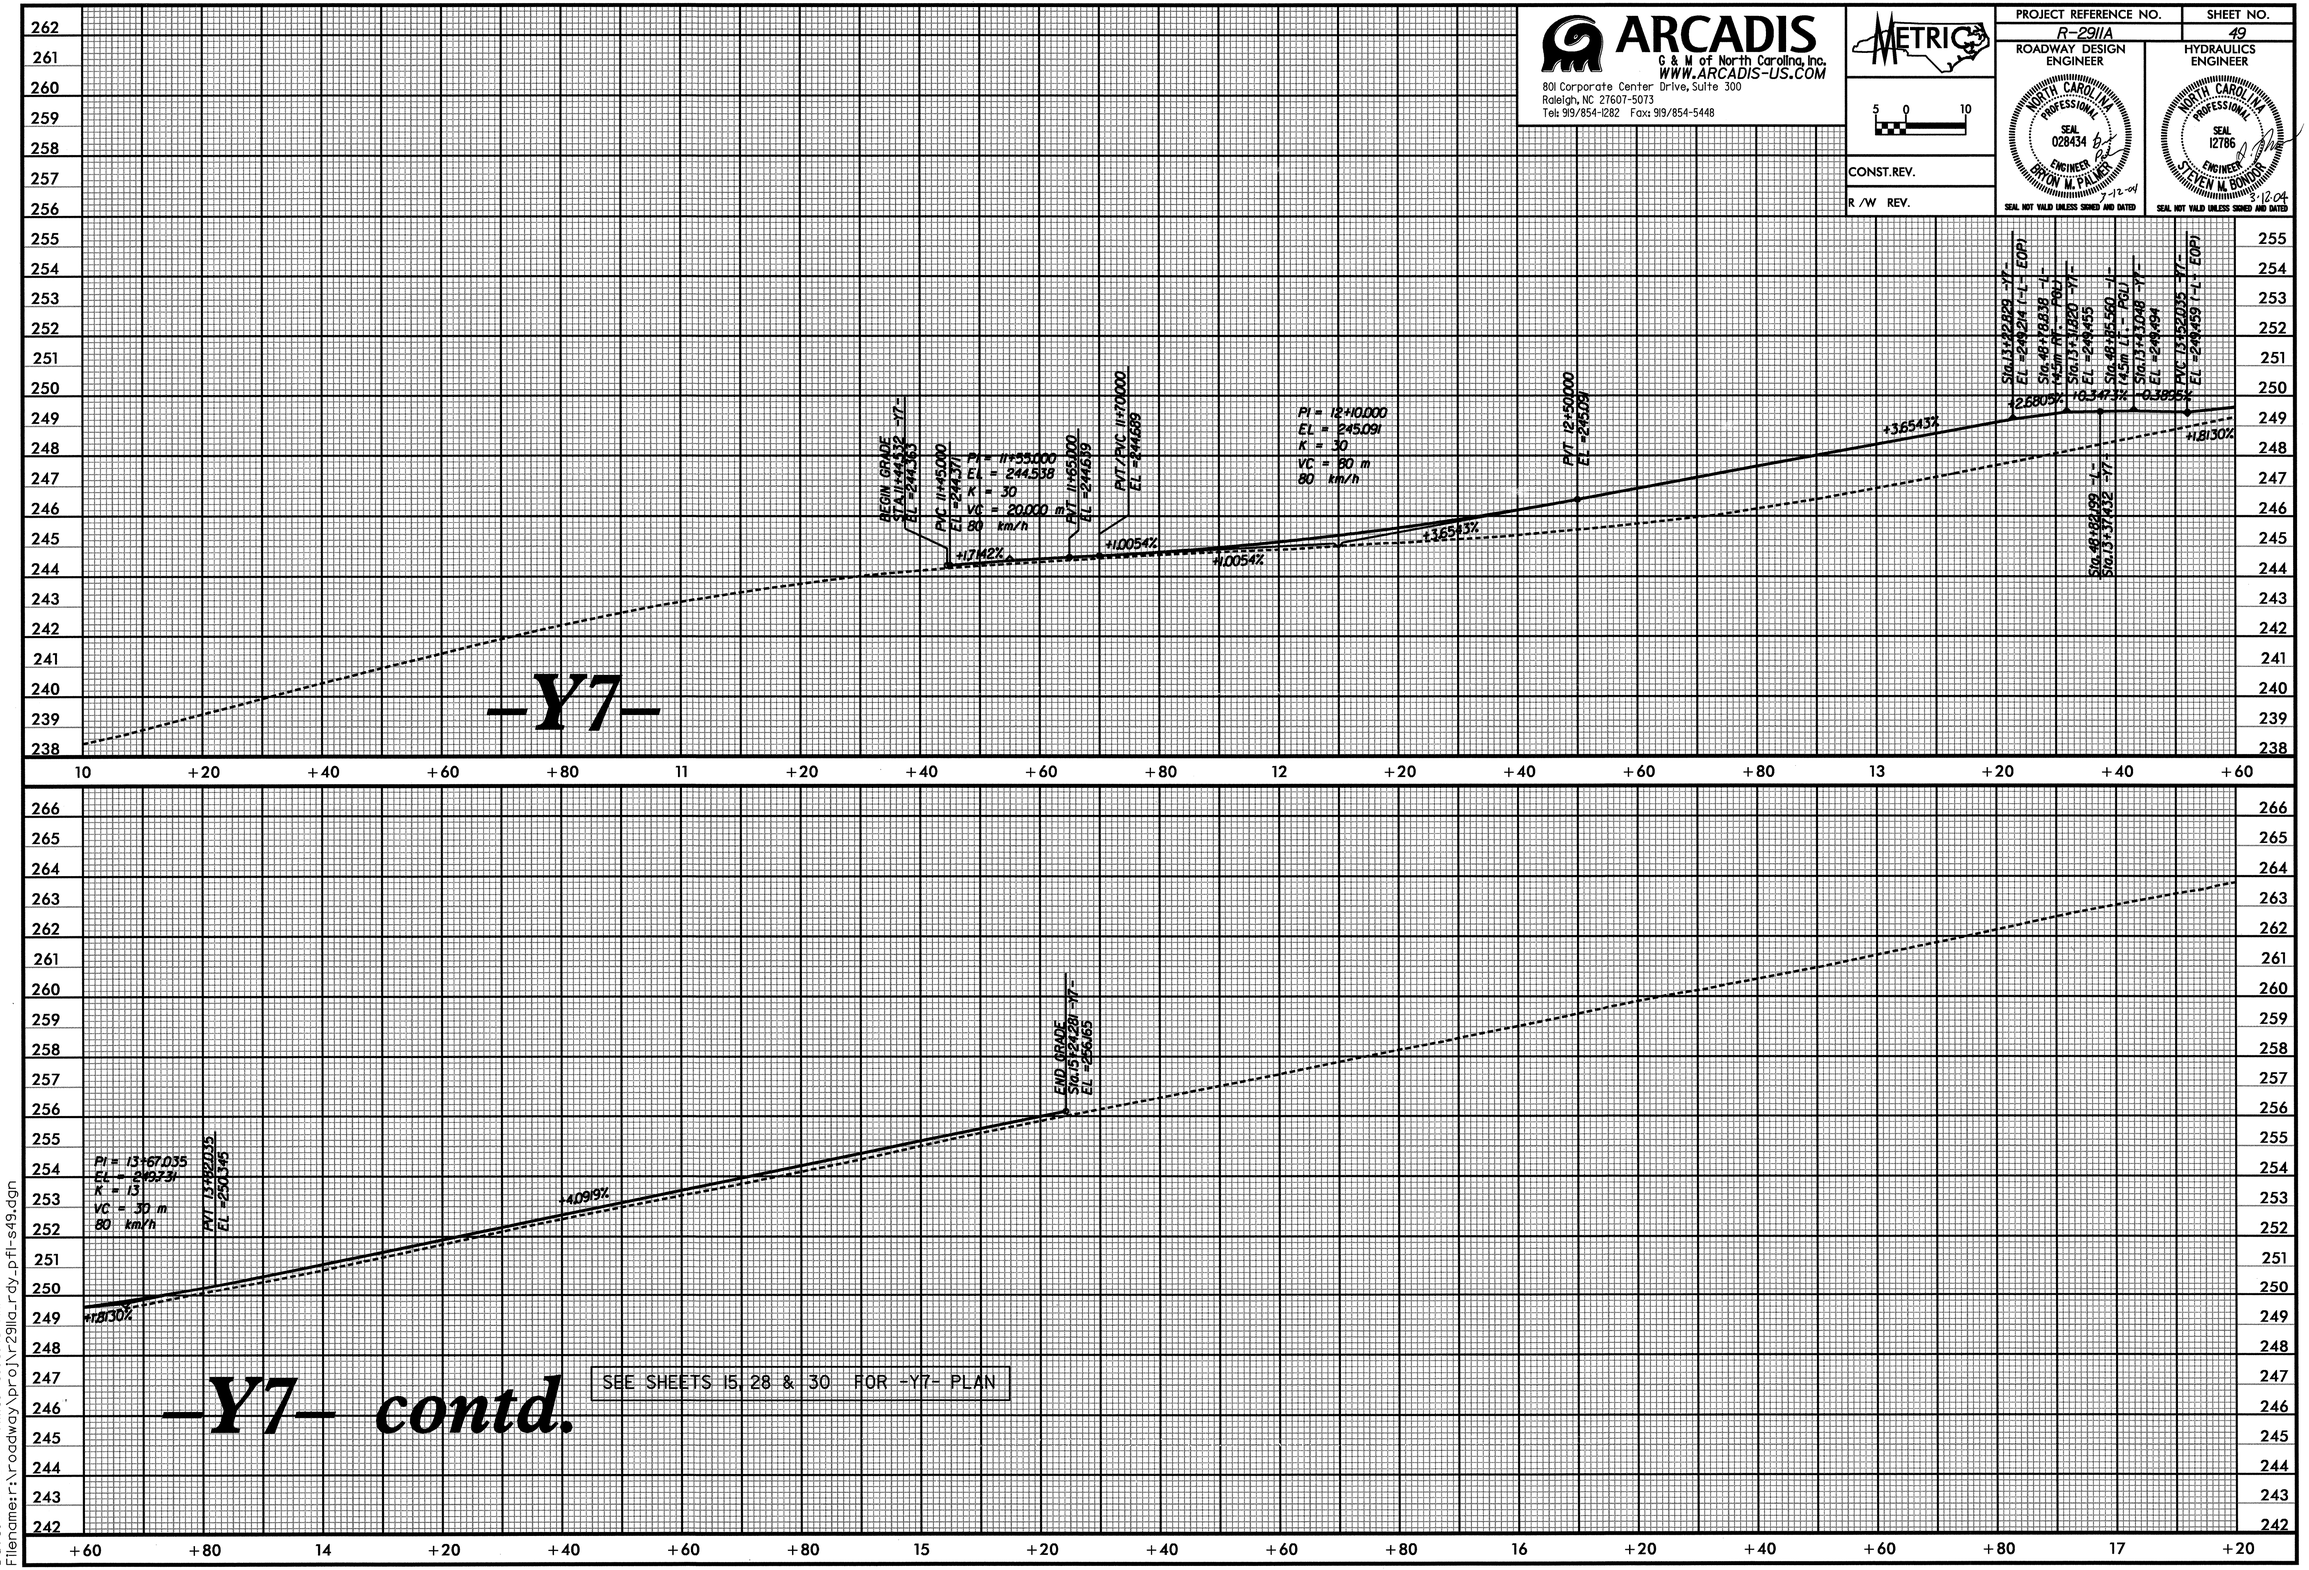

-Y7-

-Y7- contd.

SEE SHEETS 15, 28 & 30 FOR -Y7- PLAN

ARCADIS G&M
Date:3/12/2004 Time: 8:09:45 AM
Filename:r:\roadway\proj\r2911a_rdy_pfl-s49.dgn