ARCADIS
G & M of North Carolina, Inc.
WWW.ARCADIS-US.COM
801 Corporate Center Drive, Suite 300
Raleigh, NC 27607-5073
Tel: 919/854-1282 Fax: 919/854-5448

METRIC
5 0 10

| PROJECT REFERENCE NO. | SHEET NO. |
|---|---|
| R-2911A | 25 |
| R/W SHEET NO. | |

CONST.REV.
R/W REV.

ROADWAY DESIGN ENGINEER
NORTH CAROLINA PROFESSIONAL SEAL 028434 ENGINEER BRYON M. PALMER 3-12-04
SEAL NOT VALID UNLESS SIGNED AND DATED

HYDRAULICS ENGINEER
NORTH CAROLINA PROFESSIONAL SEAL 12786 ENGINEER STEVEN M. BONDUR 3-12-04
SEAL NOT VALID UNLESS SIGNED AND DATED

REVISIONS

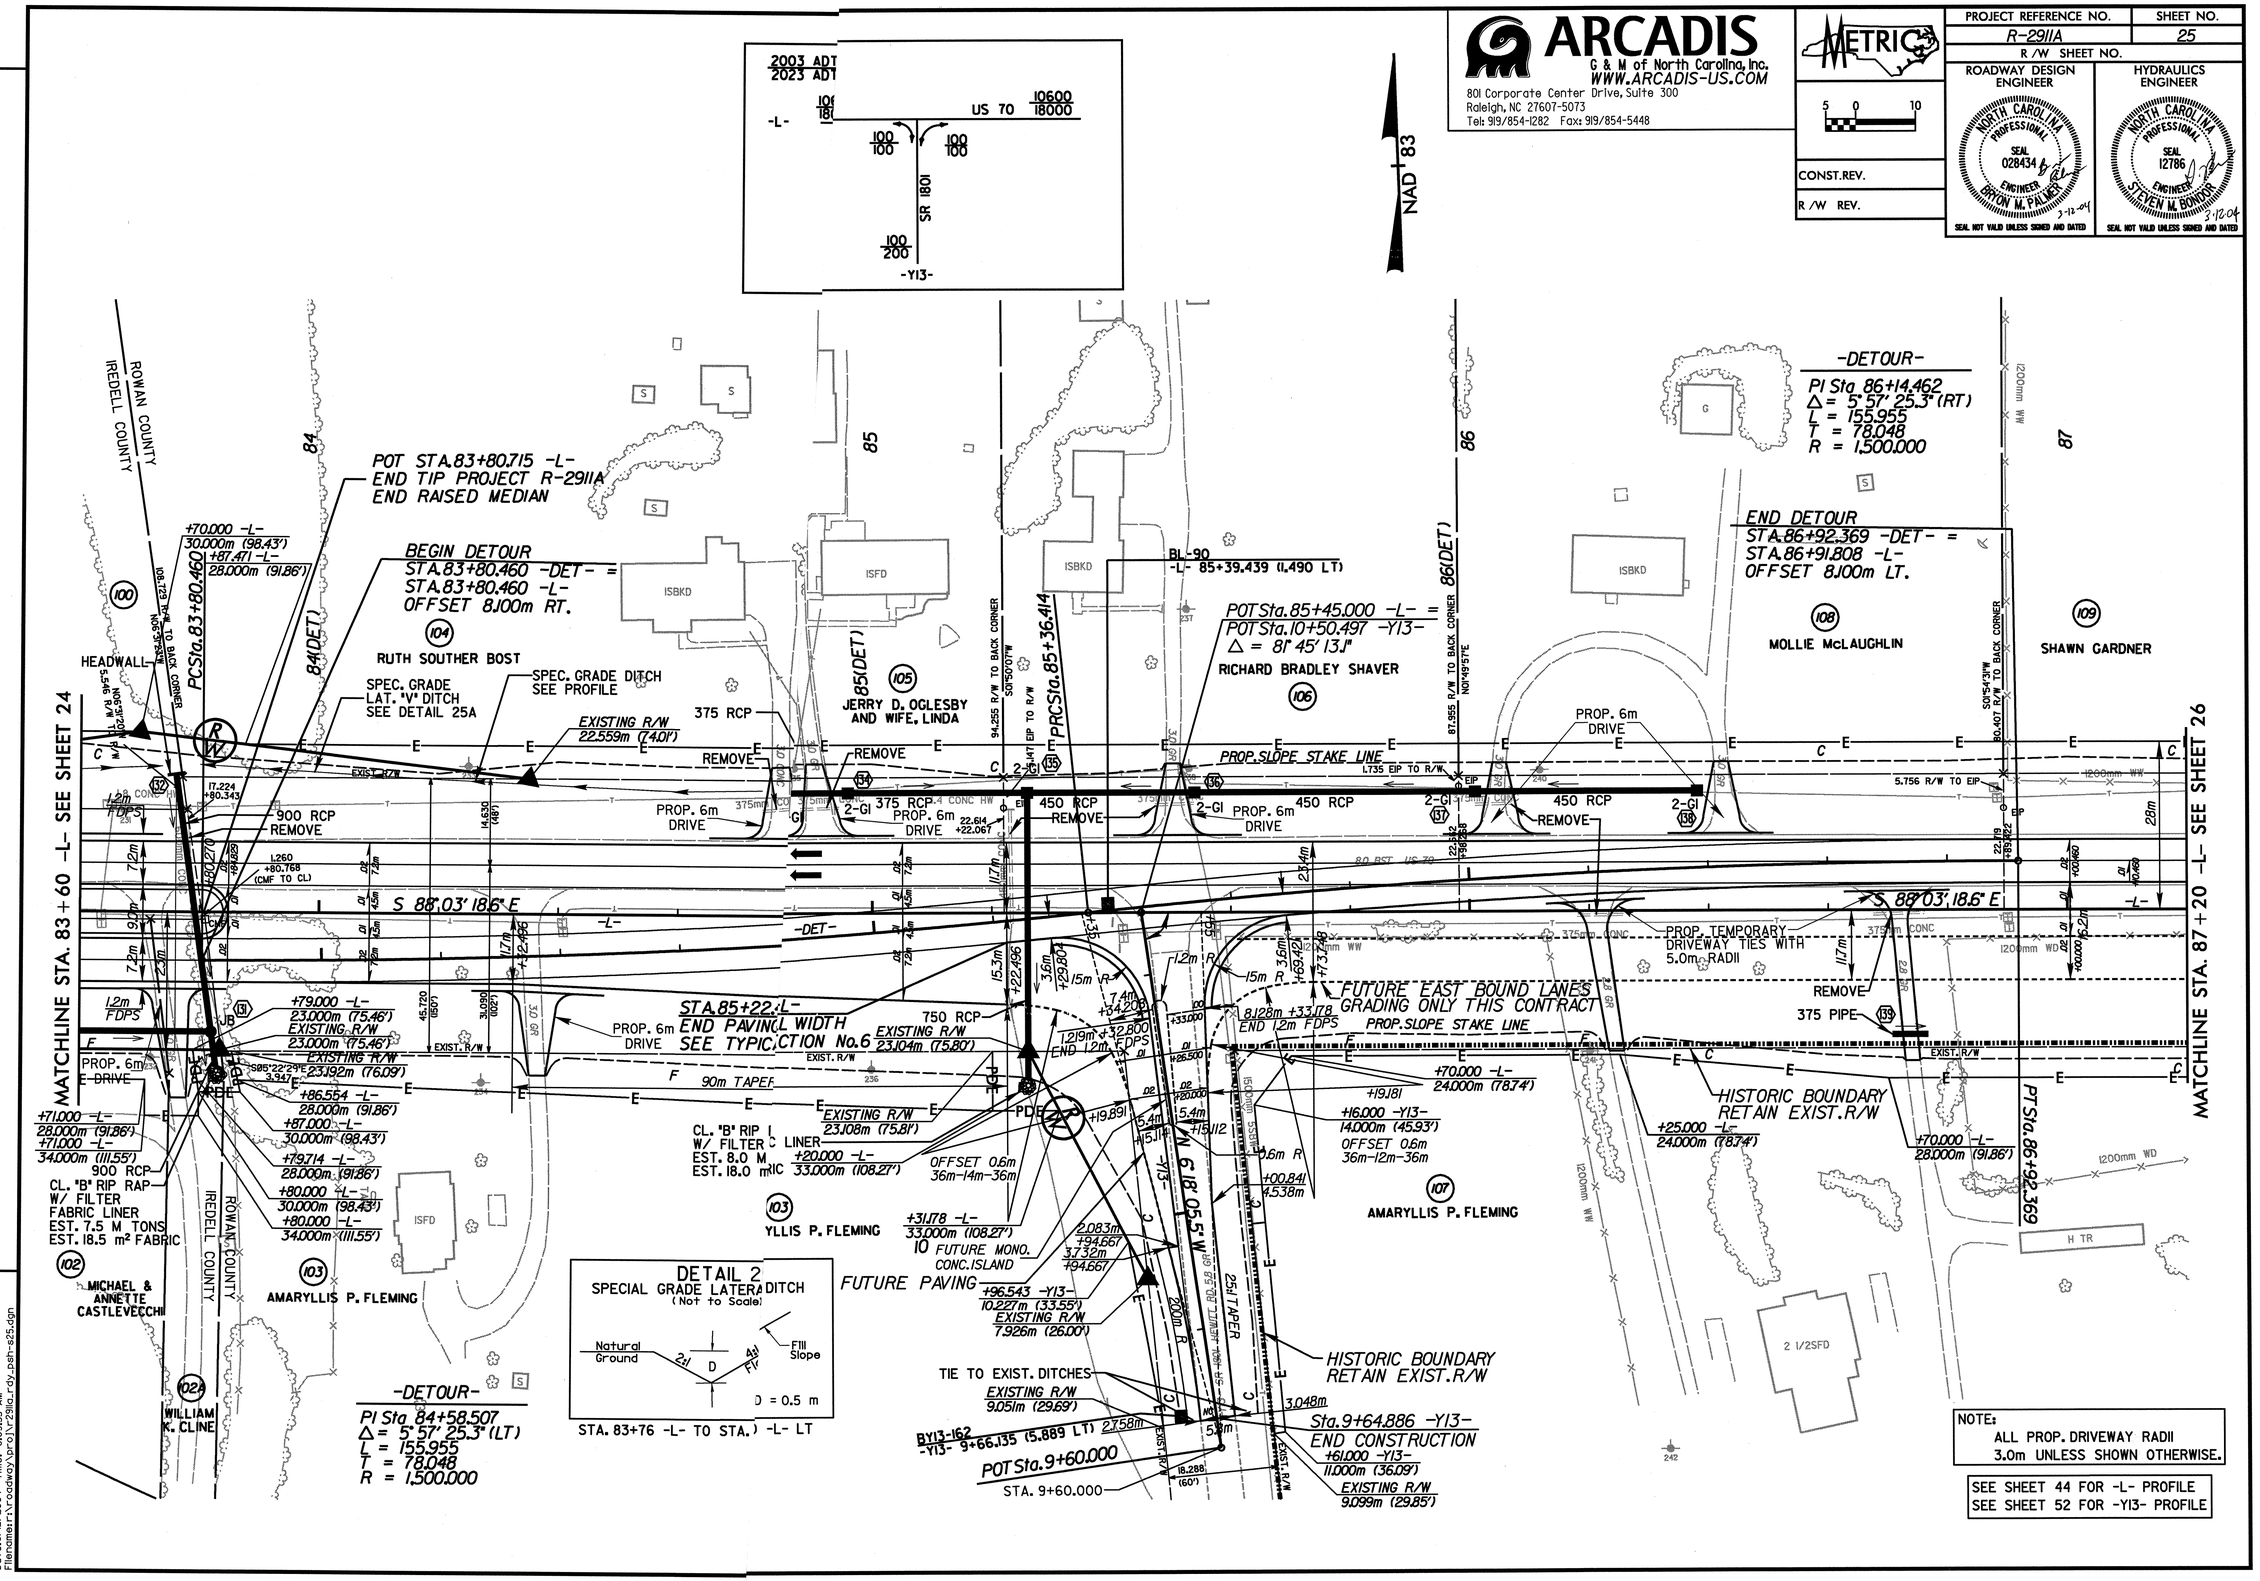


ARCADIS G&M
Date:3/12/2004 Time: 8:09:33 AM
Filename:r:\roadway\proj\r-2911a_r-dy_psh-s25.dgn