PROJ. REFERENCE NO.	SHEET NO.
R-2911A	TCP-12

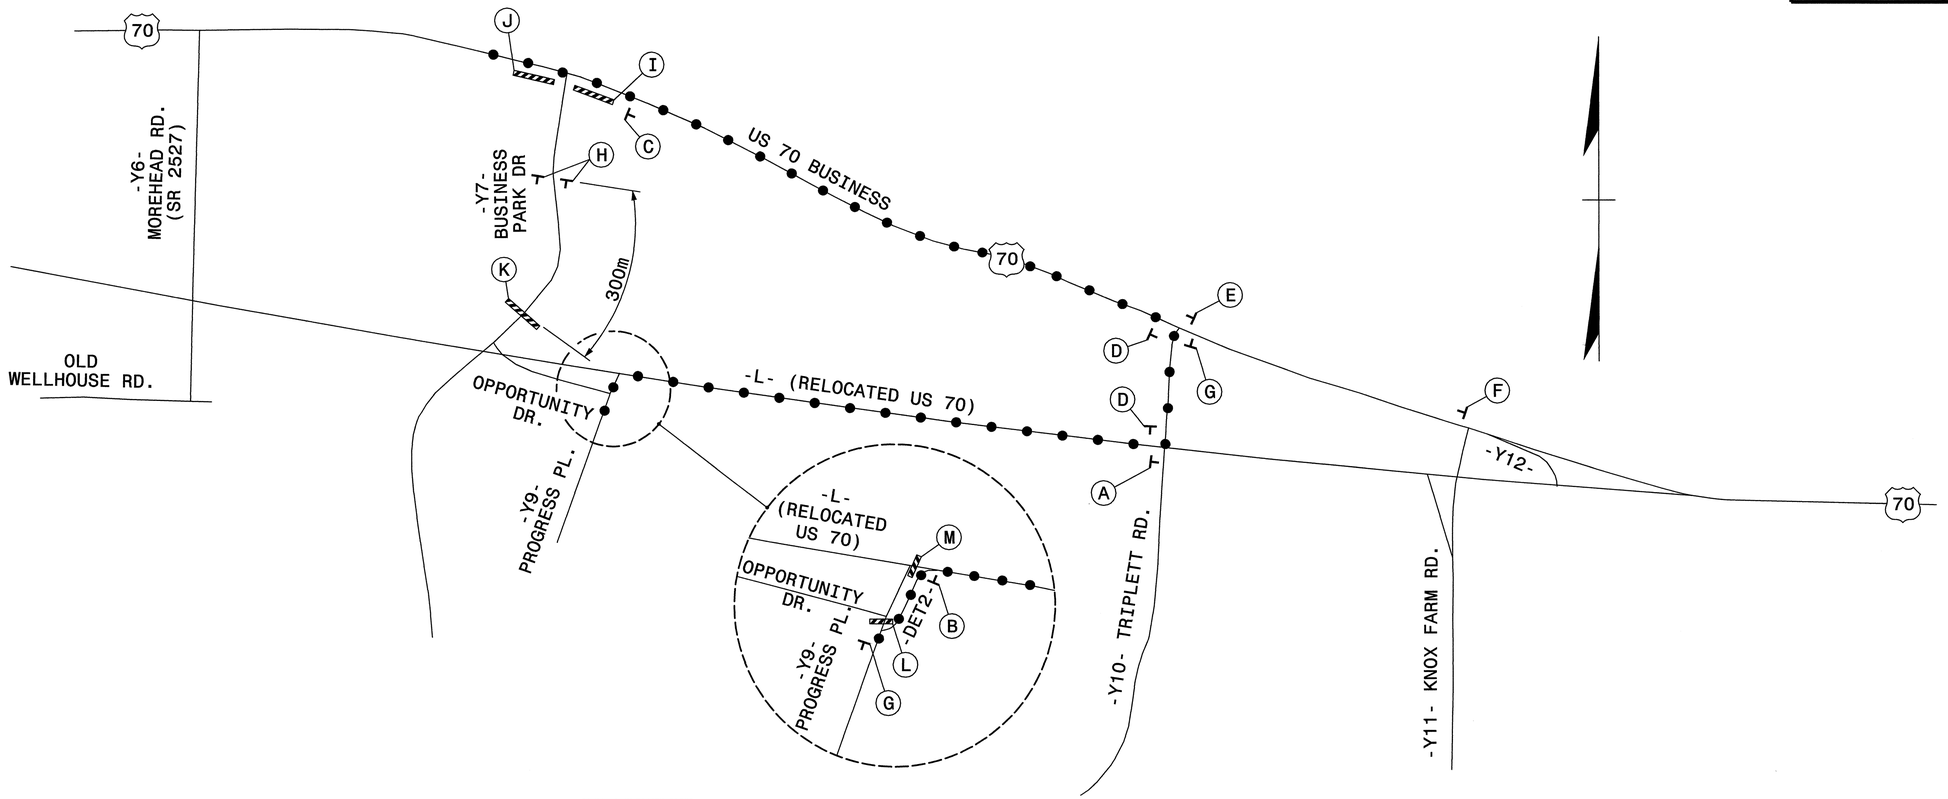

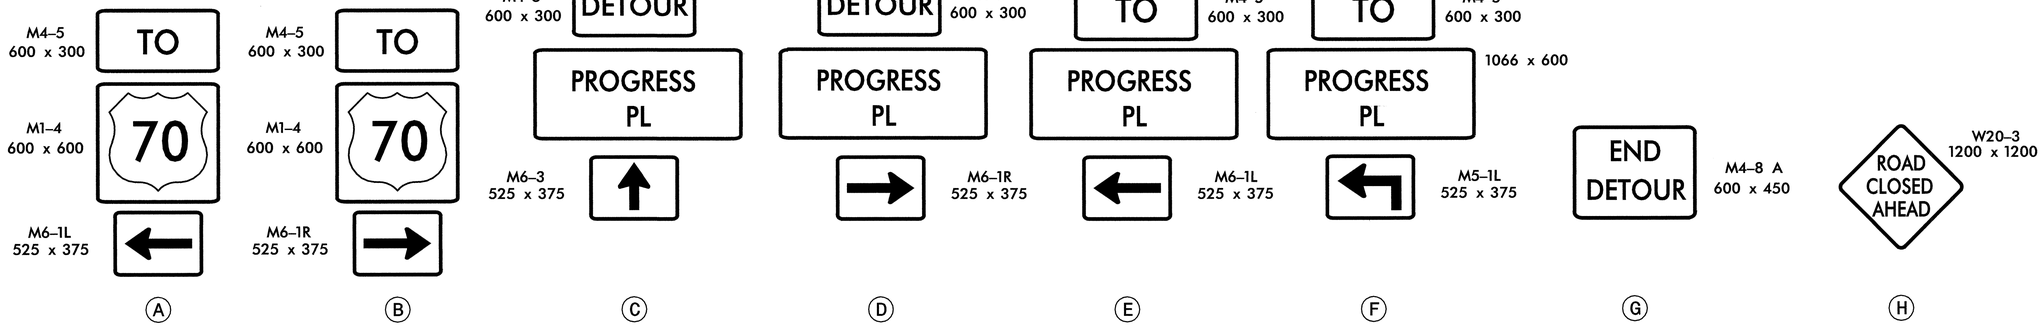

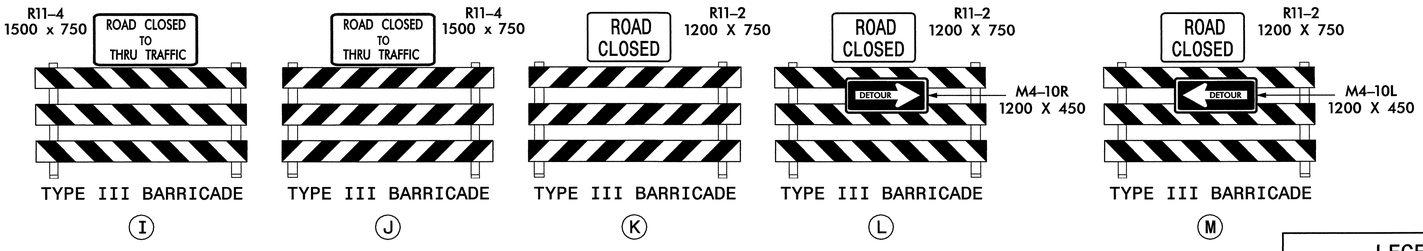

LEGEND

DETOUR ROUTE

SEE SHEET TCP-43 FOR DETOUR SIGN DESIGN

Plans prepared by:
KO & ASSOCIATES, P.C.
Consulting Engineers
1011 SCHAUB DR., SUITE #202
RALEIGH, N.C. 27606
For Division of Highways

APPROVED: Mark Acuff DATE: 8/18/03

SEAL

NORTH CAROLINA PROFESSIONAL SEAL 14344 ENGINEER MARK ACUFF

PHASE I -Y9- (PROGRESS PLACE) DETOUR

SCALE:	NONE
DATE:	8-20-03
DWG. BY:	B.L.M.
DESIGN BY:	M.S.A.
REVIEWED BY:	M.S.A.

DIVISION OF HIGHWAYS TRAFFIC ENGINEERING BRANCH TRAFFIC CONTROL UNIT

REVISIONS	
CADD FILE	

P:\TRAFFICS\Sub Jobs\r2911a\FIGDZ\PHI07.dgn
08/15/2003 02:59:17 PM