METRIC	PROJECT REFERENCE NO.	SHEET NO.
	R-2911A	SIG.31

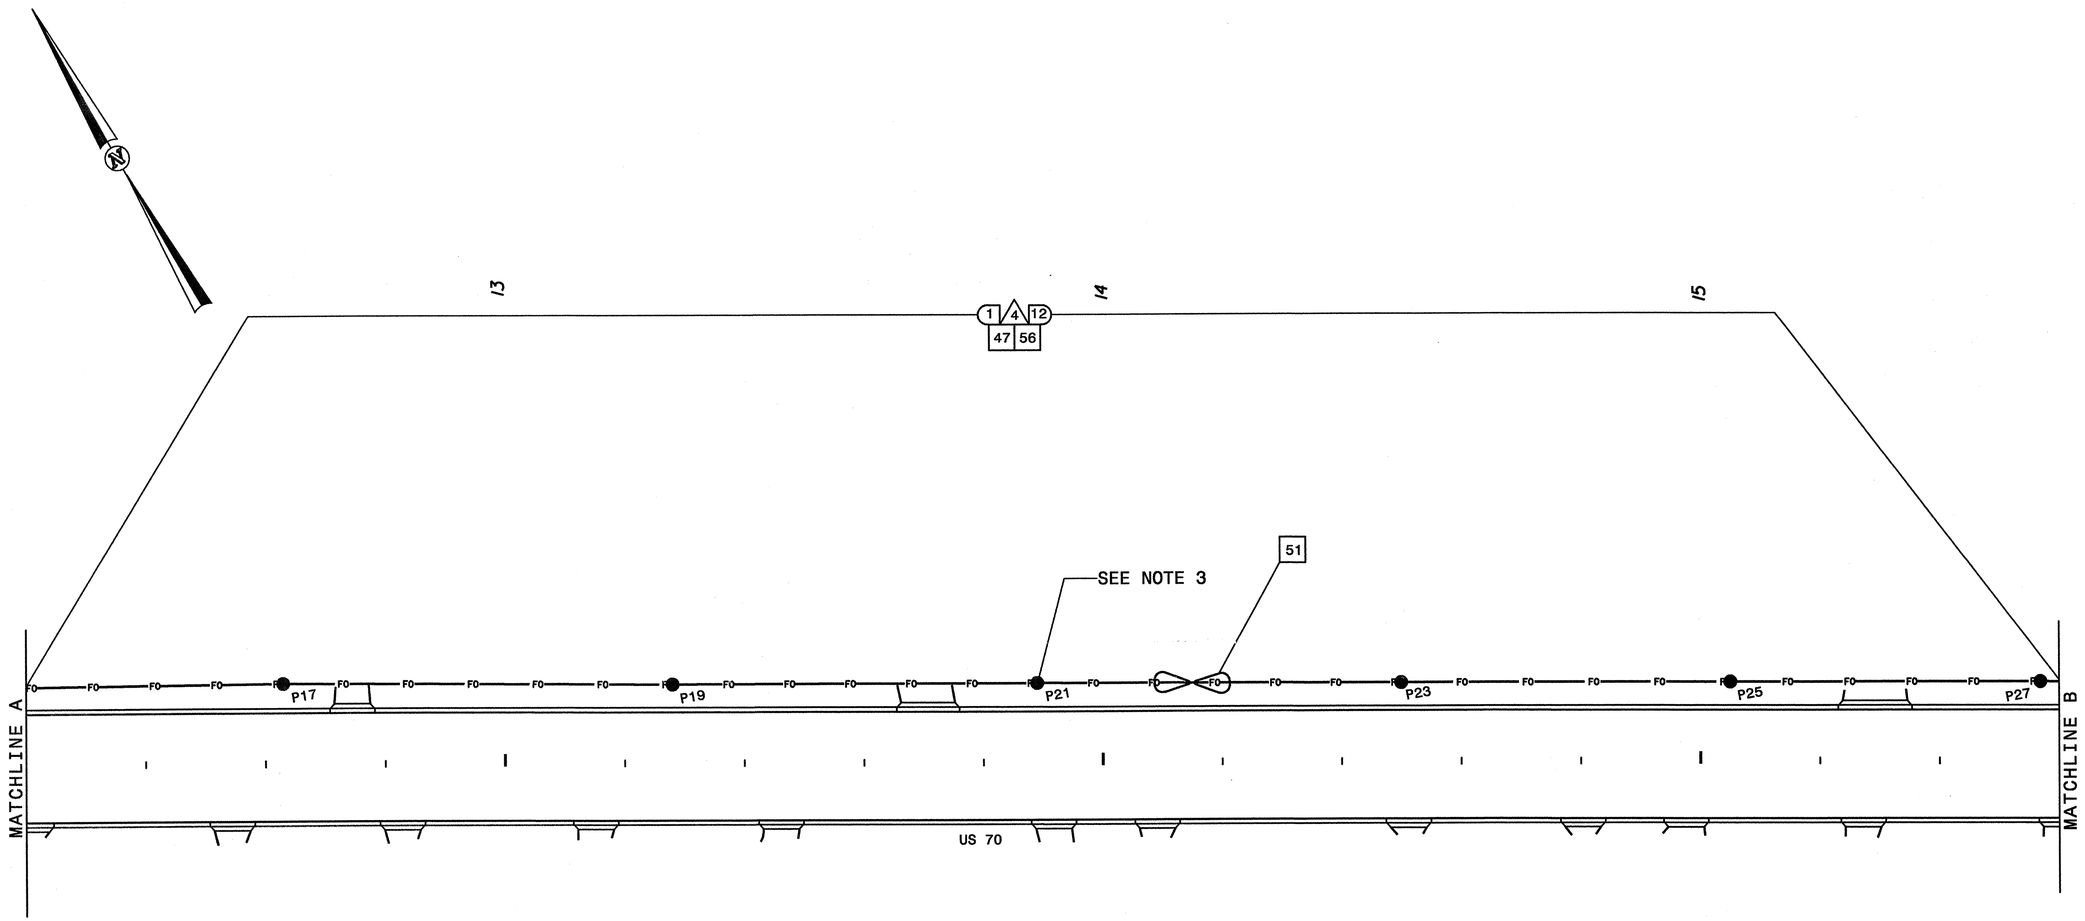

NOTES:

1. ALL CABLE ATTACHMENT POINTS SHALL BE 40 INCHES BELOW POWER, FRONT SIDE (FS) OF POLE UNLESS OTHERWISE NOTED.
2. ATTACH FIBER OPTIC CABLE TO METAL SIGNAL POLES 12 INCHES ABOVE SIGNAL CABLE, FRONT SIDE (FS) OF POLE UNLESS OTHERWISE NOTED.
3. BOND MESSENGER CABLE TO POLE GROUND.

ARCADIS
G & M of North Carolina, Inc.
WWW.ARCADIS-US.COM
801 Corporate Center Drive, Suite 300
Raleigh, NC 27607-5073
Tel: 919/854-1282 Fax: 919/854-5448

Prepared in the Offices of:
Traffic Engineering and Safety Systems Branch
Traffic Management Systems
122 N. McDowell St., Raleigh, NC 27603

SCALE
5 0 10
1:500

COMMUNICATIONS CABLE AND CONDUIT ROUTING PLANS

DIVISION 12 IREDELL COUNTY E. OF STATESVILLE

PLAN DATE:	AUGUST 2002	REVIEWED BY:	K. MILAM
PREPARED BY:	X. FAN	REVIEWED BY:	

REVISIONS	INIT.	DATE

SEAL

NORTH CAROLINA PROFESSIONAL SEAL 21080 ENGINEER TYSON A. GRAVES

SEAL NOT VALID UNLESS SIGNED AND DATED
SIGNATURE 1-23-07 DATE

CADD Filename: