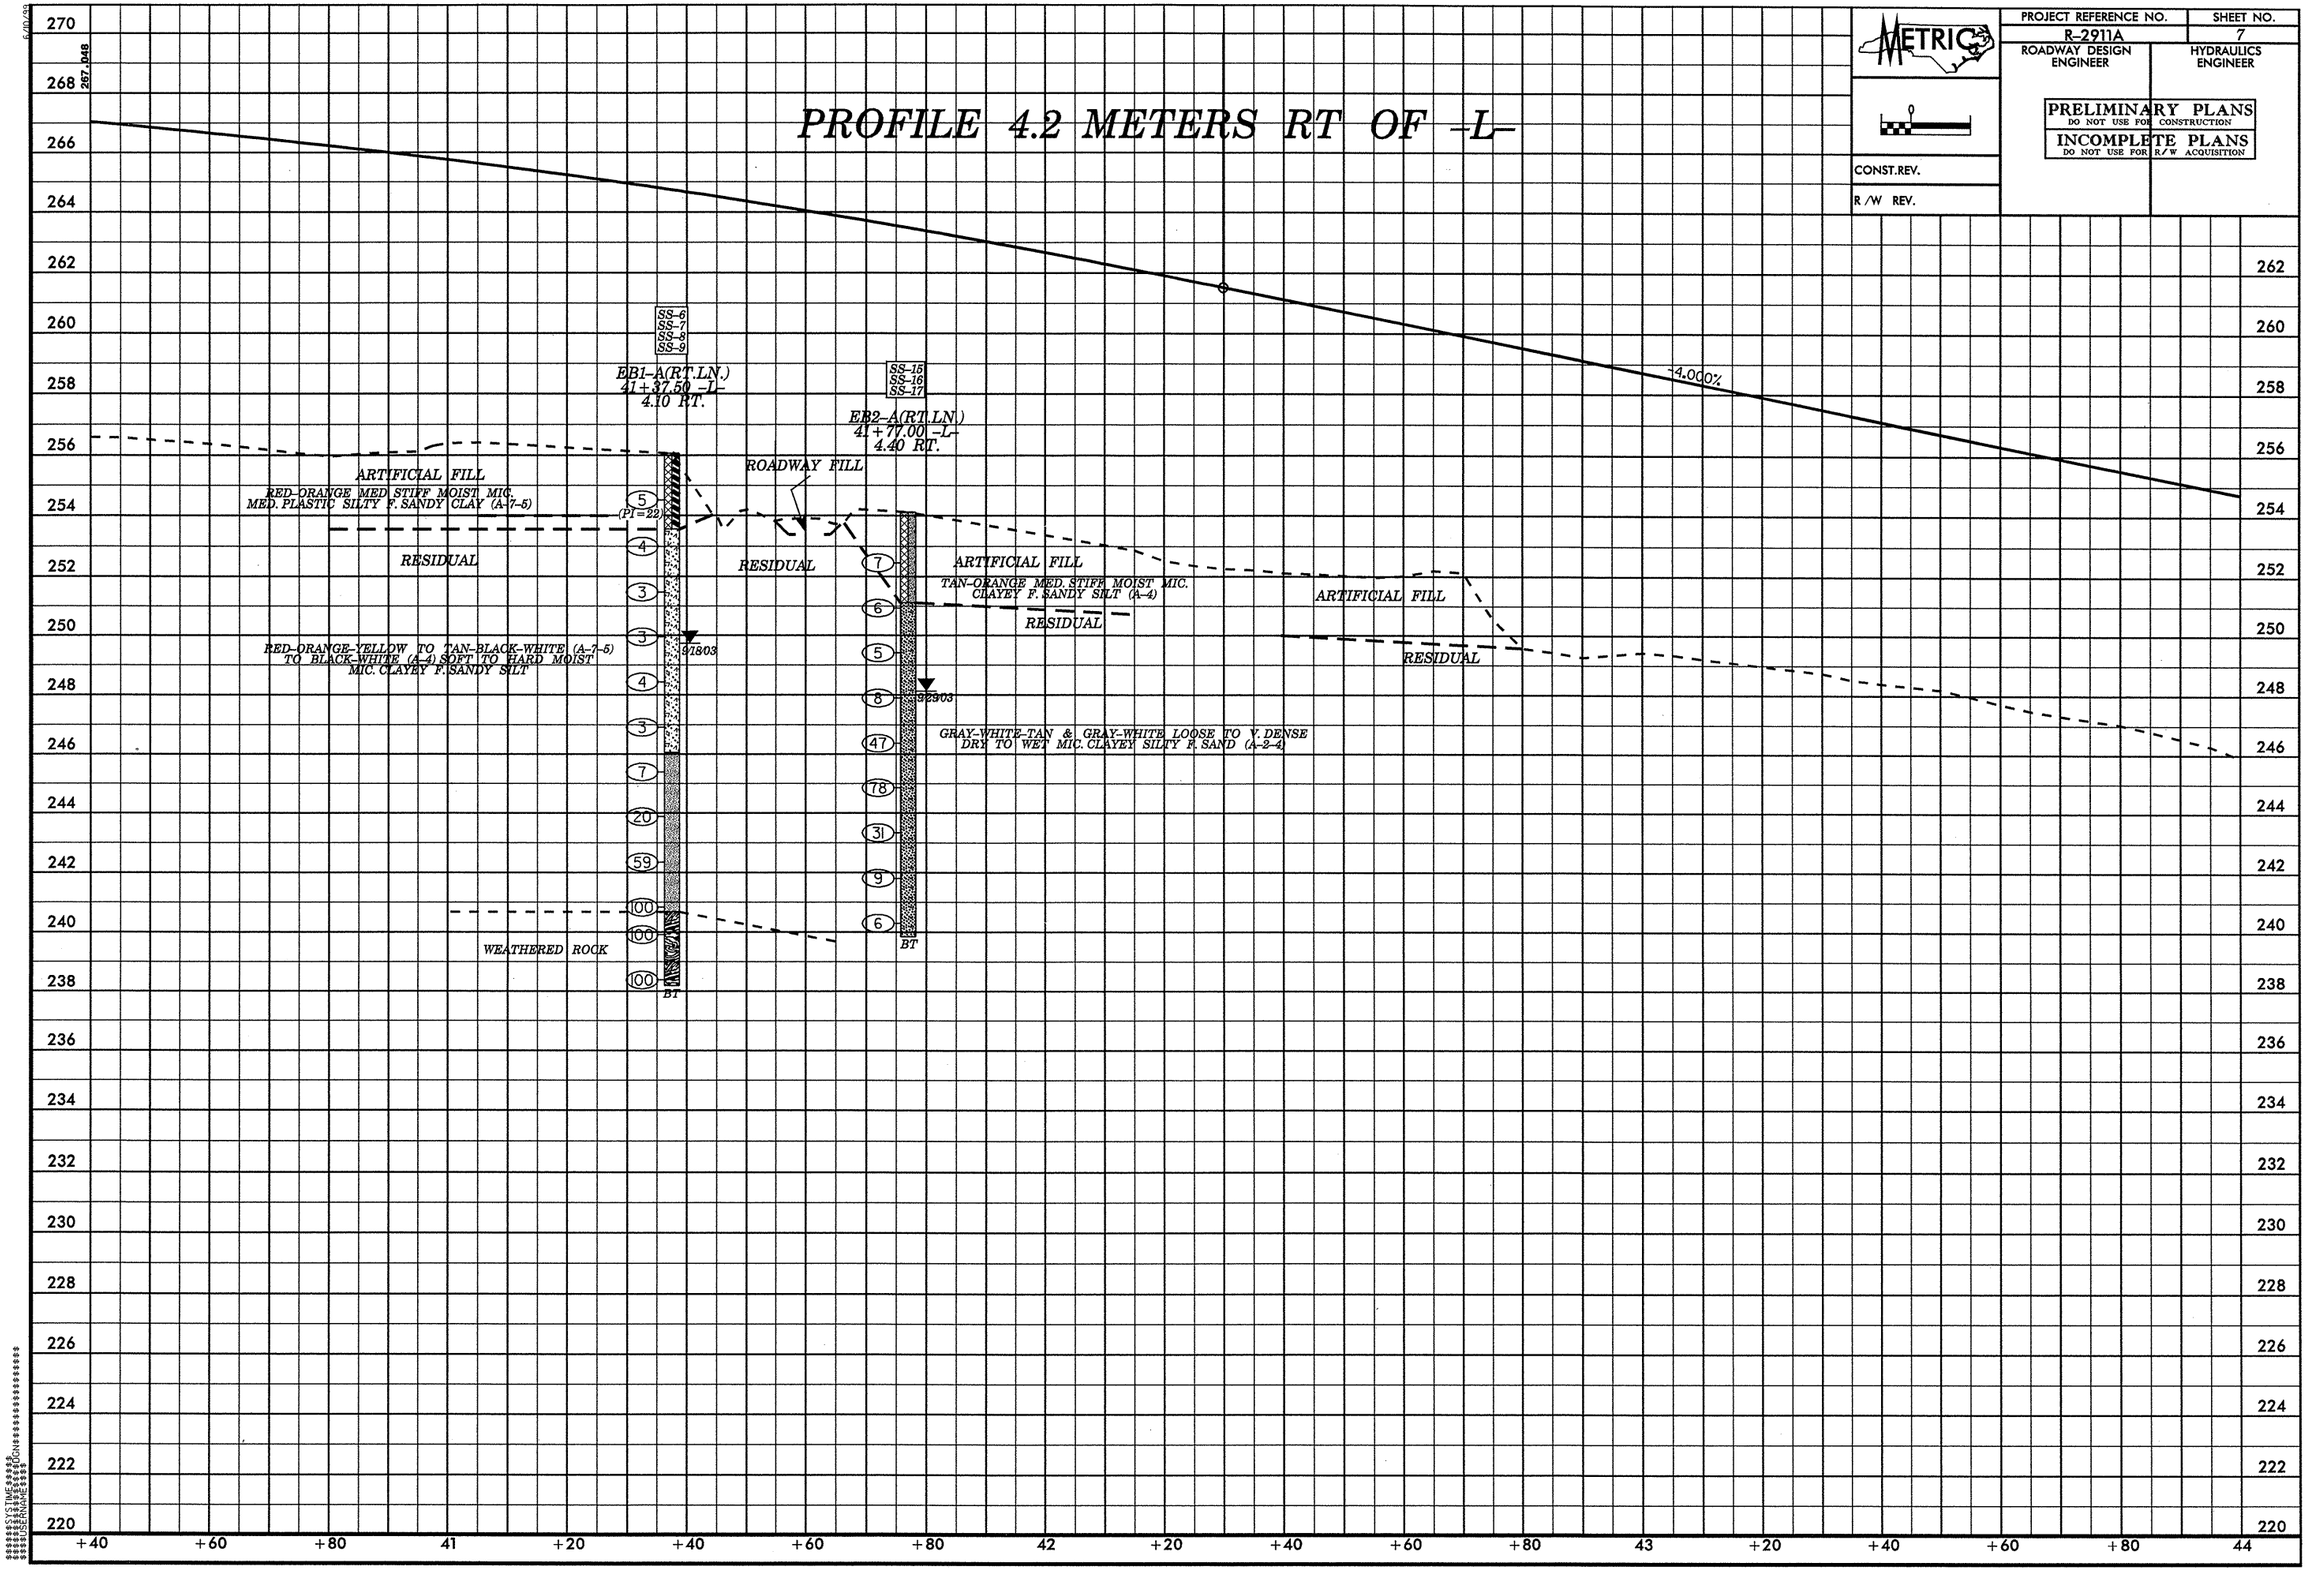

PROFILE 4.2 METERS RT OF -L-
METRIC
PROJECT REFERENCE NO.
R-2911A
SHEET NO.
7
ROADWAY DESIGN ENGINEER
HYDRAULICS ENGINEER
PRELIMINARY PLANS
DO NOT USE FOR CONSTRUCTION
INCOMPLETE PLANS
DO NOT USE FOR R/W ACQUISITION
CONST.REV.
R/W REV.
267.048
-4.000%
SS-6
SS-7
SS-8
SS-9
EB1-A(RT.LN.)
41+37.50 -L-
4.10 RT.
SS-15
SS-16
SS-17
EB2-A(RT.LN.)
41+77.00 -L-
4.40 RT.
ARTIFICIAL FILL
RED-ORANGE MED STIFF MOIST MIC. MED. PLASTIC SILTY F. SANDY CLAY (A-7-5)
ROADWAY FILL
RESIDUAL
RESIDUAL
ARTIFICIAL FILL
TAN-ORANGE MED. STIFF MOIST MIC. CLAYEY F. SANDY SILT (A-4)
ARTIFICIAL FILL
RESIDUAL
RESIDUAL
RED-ORANGE-YELLOW TO TAN-BLACK-WHITE (A-7-5) TO BLACK-WHITE (A-4) SOFT TO HARD MOIST MIC. CLAYEY F. SANDY SILT
9/18/03
9/29/03
GRAY-WHITE-TAN & GRAY-WHITE LOOSE TO V. DENSE DRY TO WET MIC. CLAYEY SILTY F. SAND (A-2-4)
WEATHERED ROCK
BT
BT
270
268
266
264
262
260
258
256
254
252
250
248
246
244
242
240
238
236
234
232
230
228
226
224
222
220
+40
+60
+80
41
+20
+40
+60
+80
42
+20
+40
+60
+80
43
+20
+40
+60
+80
44