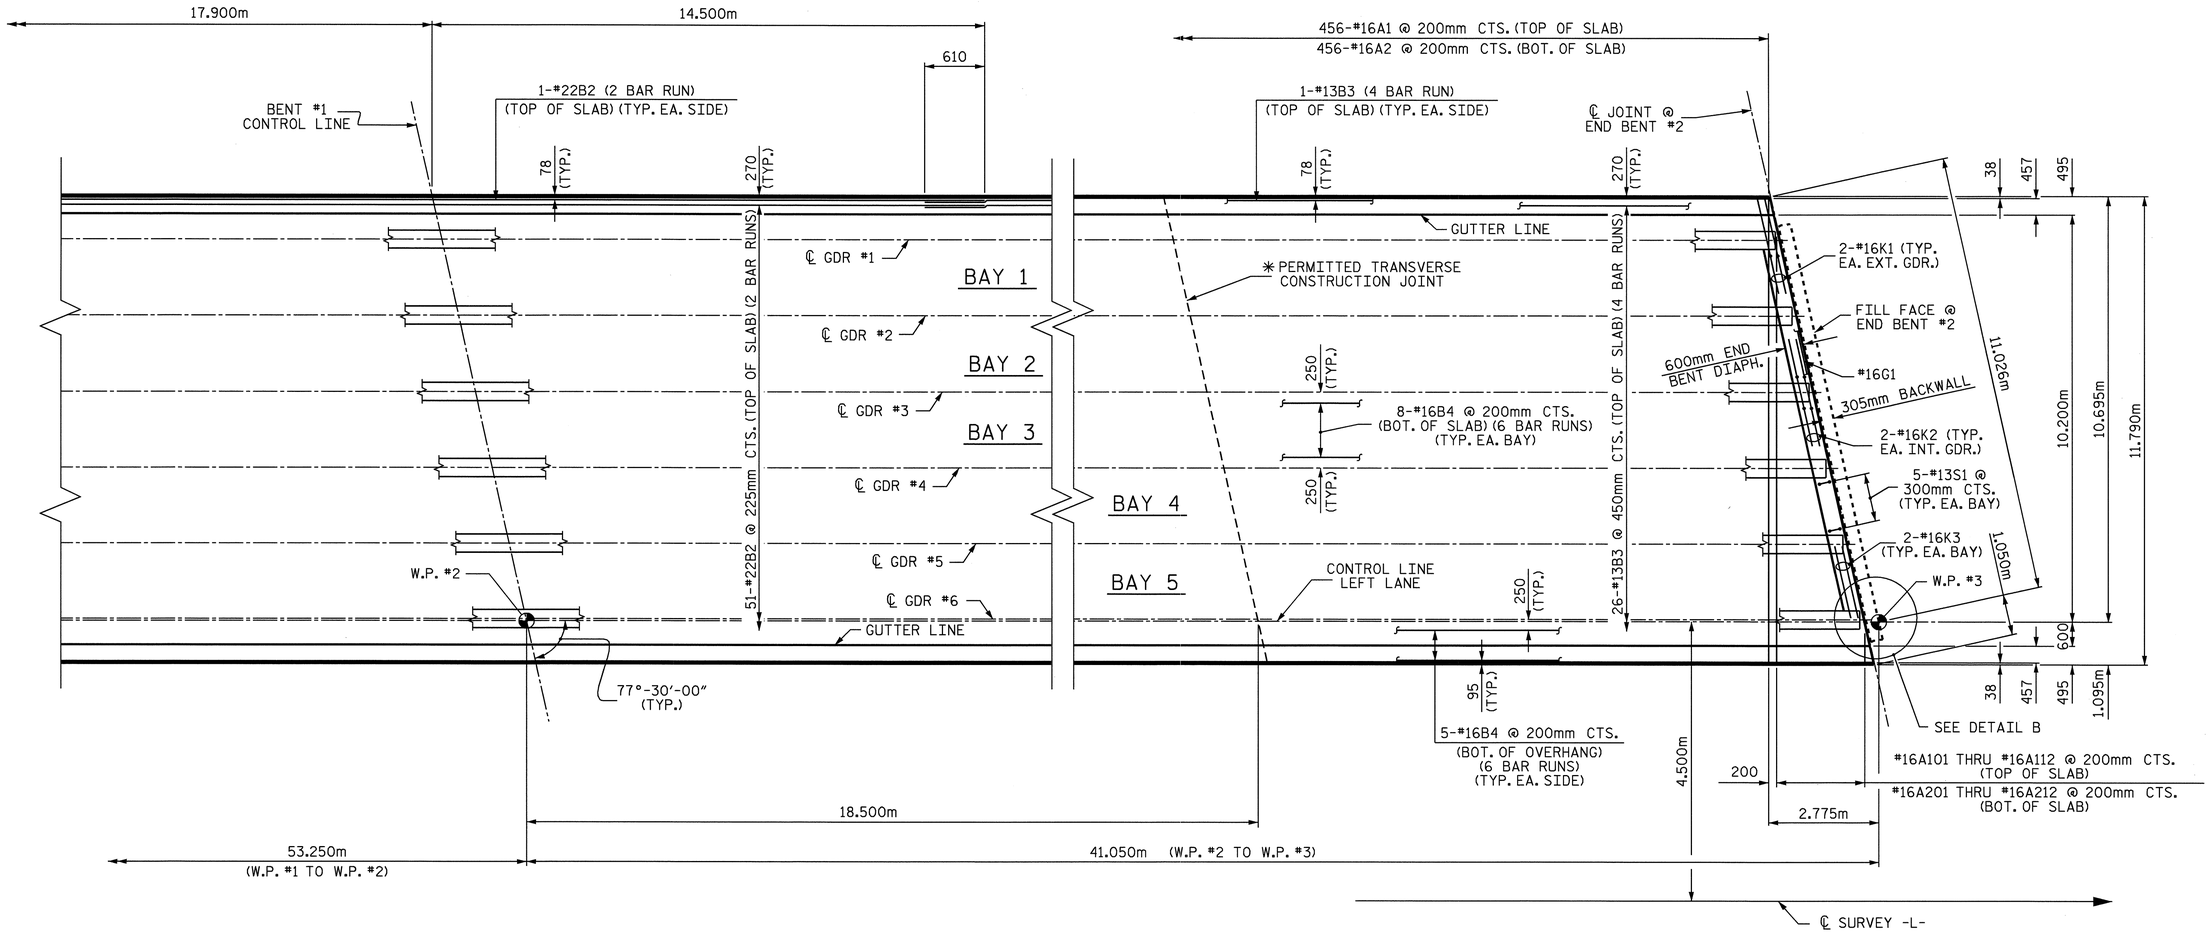

PLAN OF SPAN B

* PERMITTED TRANSVERSE CONSTRUCTION JOINT IS PARALLEL TO BENT #1 CONTROL LINE.
FOR REINFORCING STEEL IN BARRIER RAIL, SEE "CONCRETE BARRIER RAIL" SHEET.

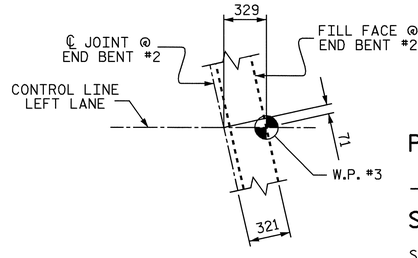

DETAIL B

PROJECT NO. R-2911A

IREDELL COUNTY

STATION: 39+62.402-L-

SHEET 2 OF 2

STATE OF NORTH CAROLINA
DEPARTMENT OF TRANSPORTATION
RALEIGH

SUPERSTRUCTURE

PLAN OF SPAN B
LEFT LANE

REVISIONS						SHEET NO.
NO.	BY:	DATE:	NO.	BY:	DATE:	S-7
1			3			TOTAL SHEETS
2			4			106

DRAWN BY : L.L. MURPHY DATE : 01-04
CHECKED BY : D. HODGE DATE : 02-04

12-MAY-2004 06:53
w:\sdquady\r2911a\lmurphy\Microstation\str #1\R2911A_sd_S#_01.dgn
lmurphy

STR #1