10/26/98

PROJECT REFERENCE NO.	SHEET NO.
R-2911a	53
ROADWAY DESIGN ENGINEER	HYDRAULICS ENGINEER

INCOMPLETE PLANS
DO NOT USE FOR R/W ACQUISITION
PRELIMINARY PLANS
DO NOT USE FOR CONSTRUCTION

CONST.REV.

R /W REV.

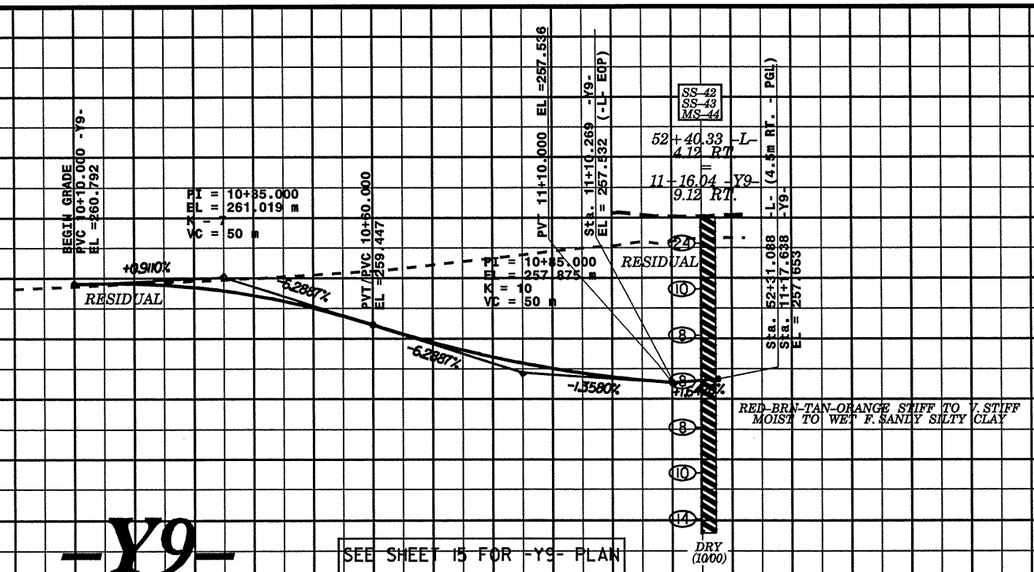

SOIL TEST RESULTS

SAMPLE NO.	OFFSET	STATION	DEPTH INTERVAL	AASHTO CLASS.	L.L.	PL. I.	% BY WEIGHT				% PASSING SIEVES			% MOISTURE	% ORGANIC
							C. SAND	F. SAND	SILT	CLAY	10	40	200		
SS-42	4.12 RT	52+40.33	1.05-1.35	A-7-5(25)	65	19	2.0	8.7	20.4	68.9	100	99	92	-	-
SS-43	4.12 RT	52+40.33	2.57-2.87	A-7-5(17)	55	14	1.6	17.2	40.6	40.5	100	100	87	-	-
MS-44	4.12 RT	52+40.33	7.13-7.43											56.9	-
SS-49A	24 LT	66+40.82	1.27-1.51	A-6(4)	30	12	18.7	36.8	32.5	12.1	100	89	54	-	-

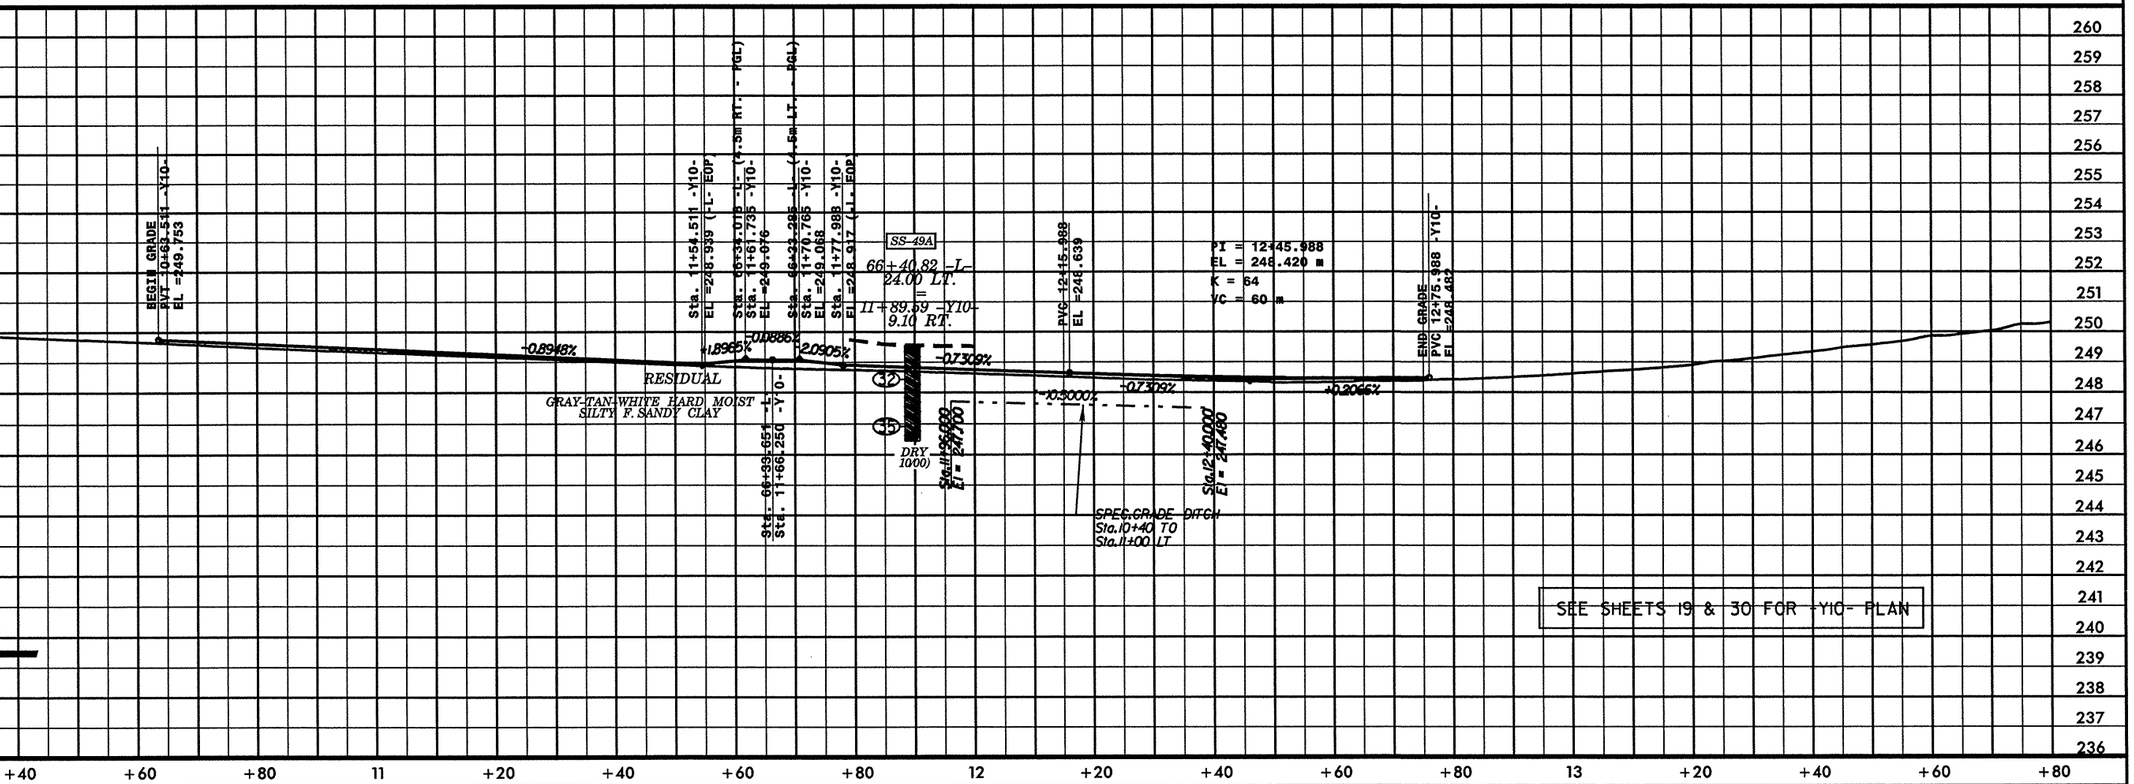

SYSTIME
REGENMODE