PROJECT REFERENCE NO.	SHEET NO.
R-2911a	32
ROADWAY DESIGN ENGINEER	HYDRAULICS ENGINEER

METRIC

INCOMPLETE PLANS
DO NOT USE FOR R/W ACQUISITION
PRELIMINARY PLANS
DO NOT USE FOR CONSTRUCTION

CONST.REV.
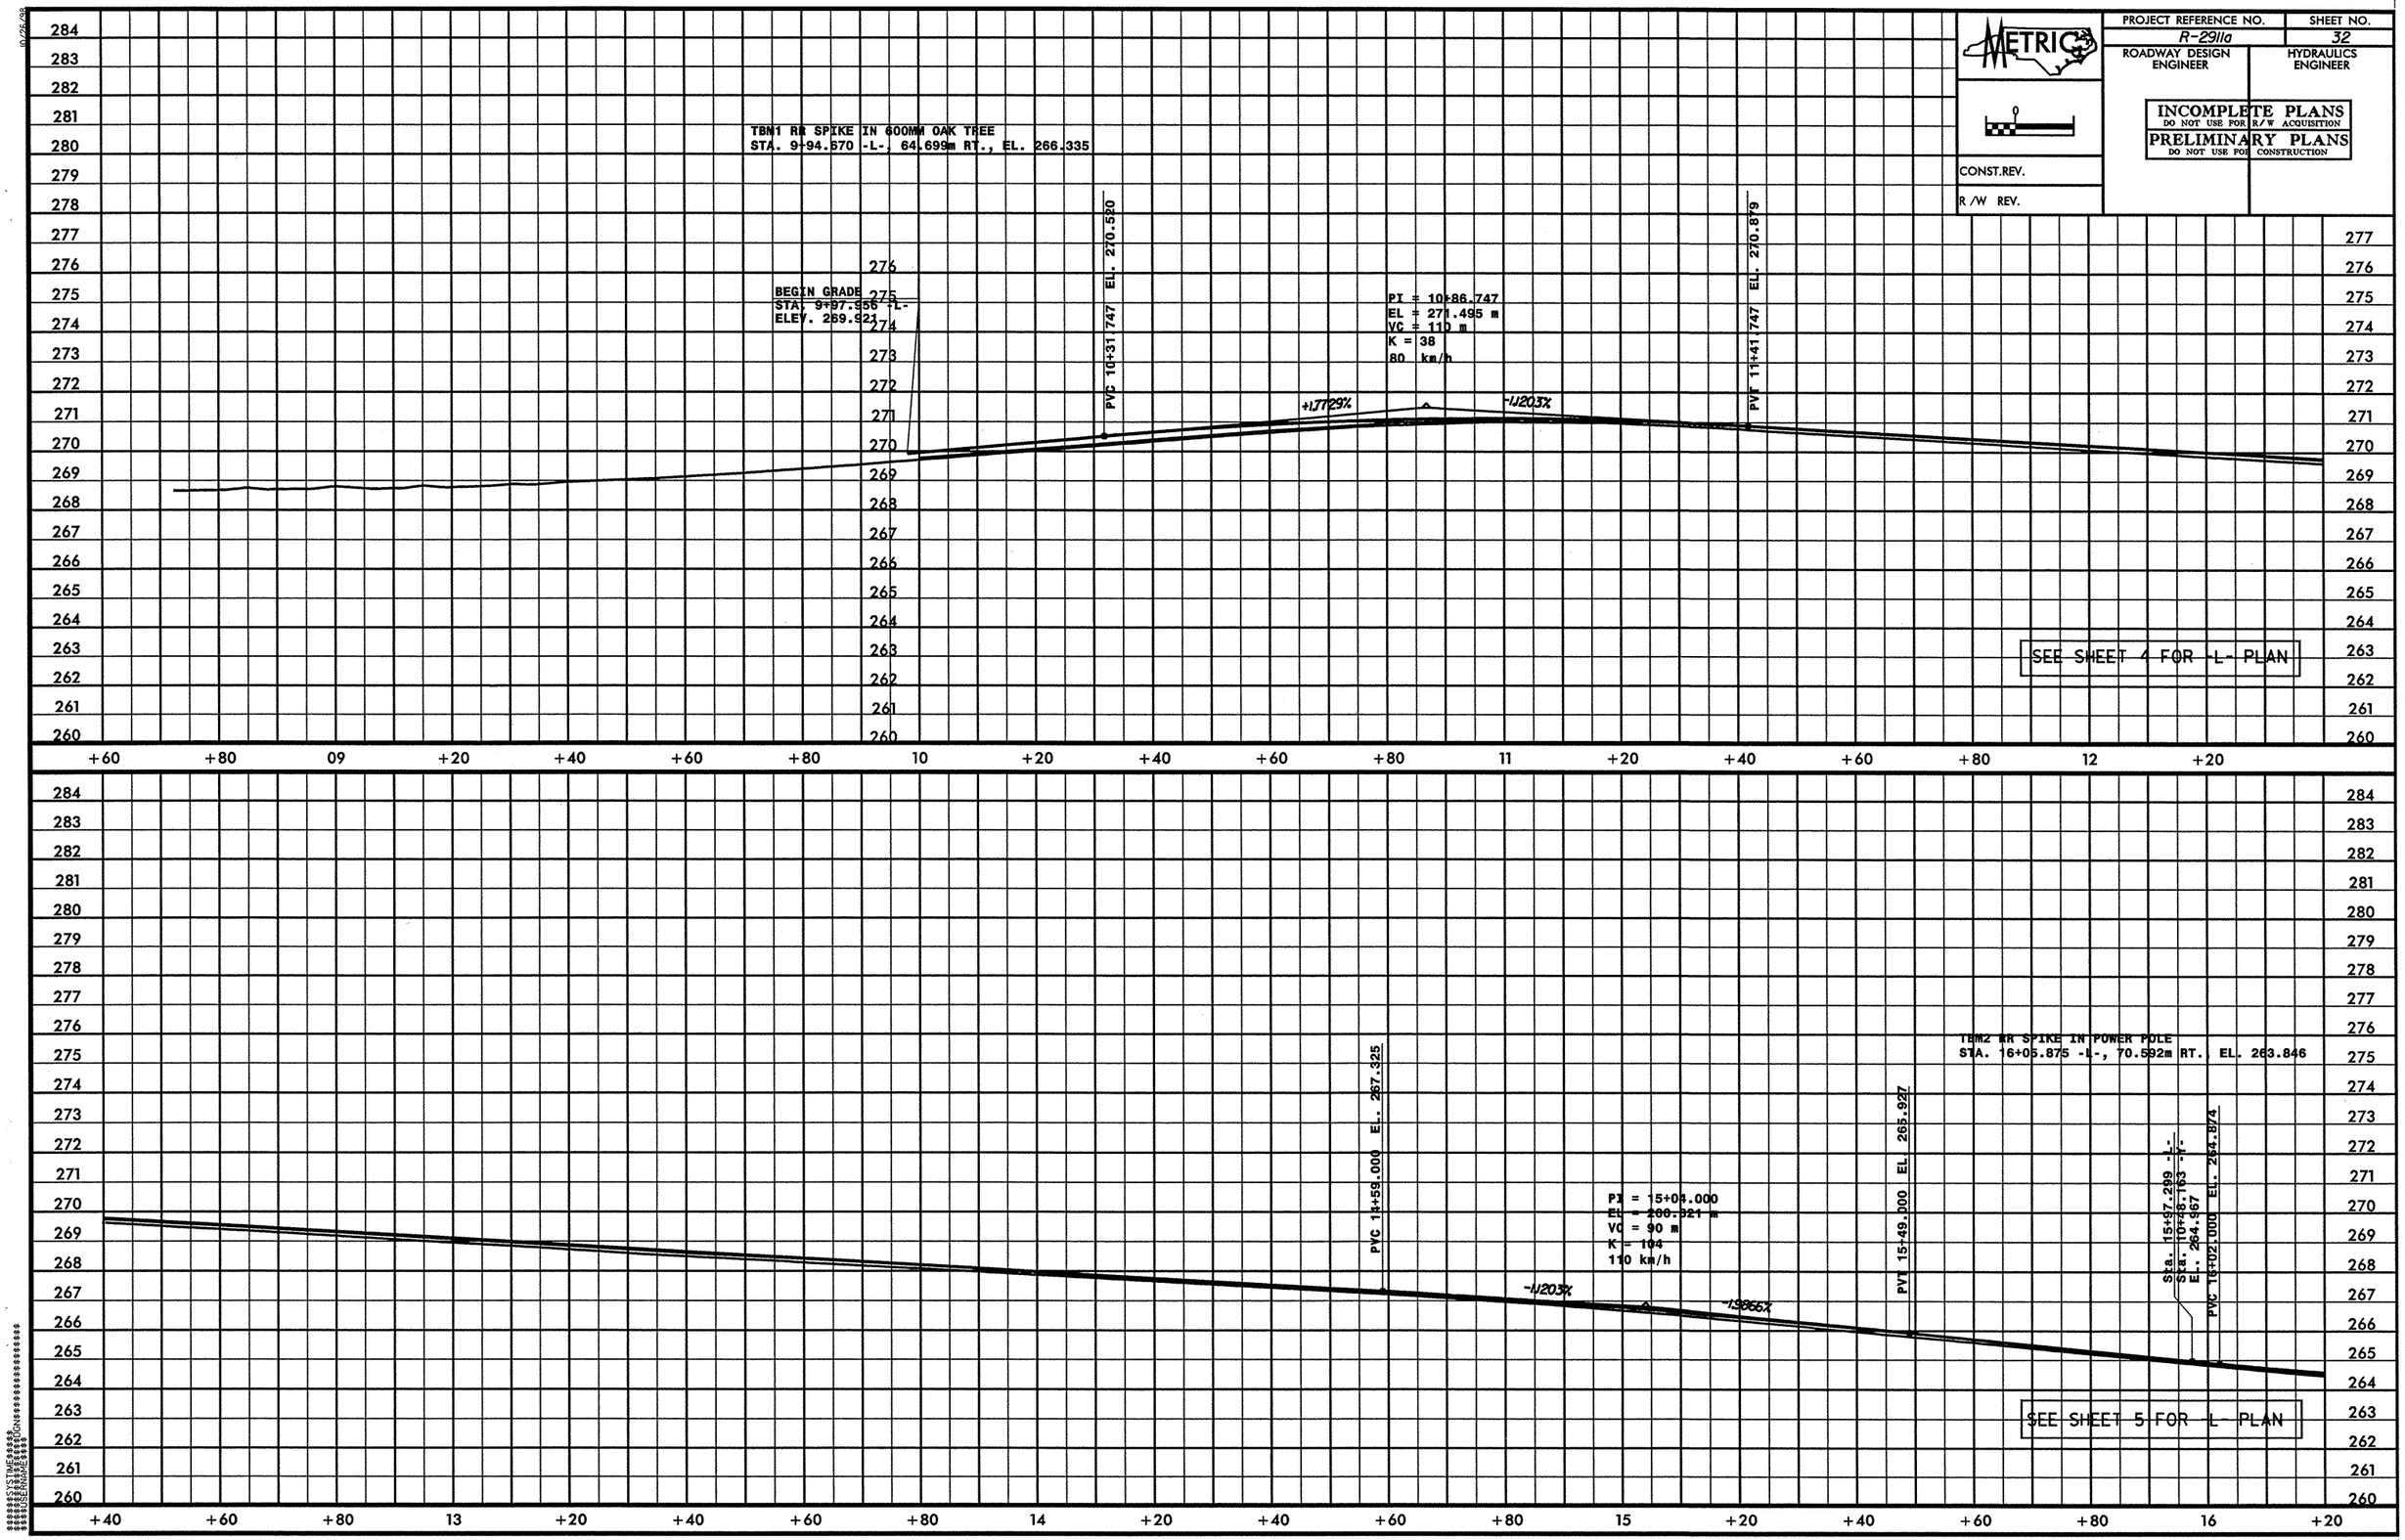
R/W REV.