PROJ. REFERENCE NO.	SHEET NO.
U-2734	PM-6

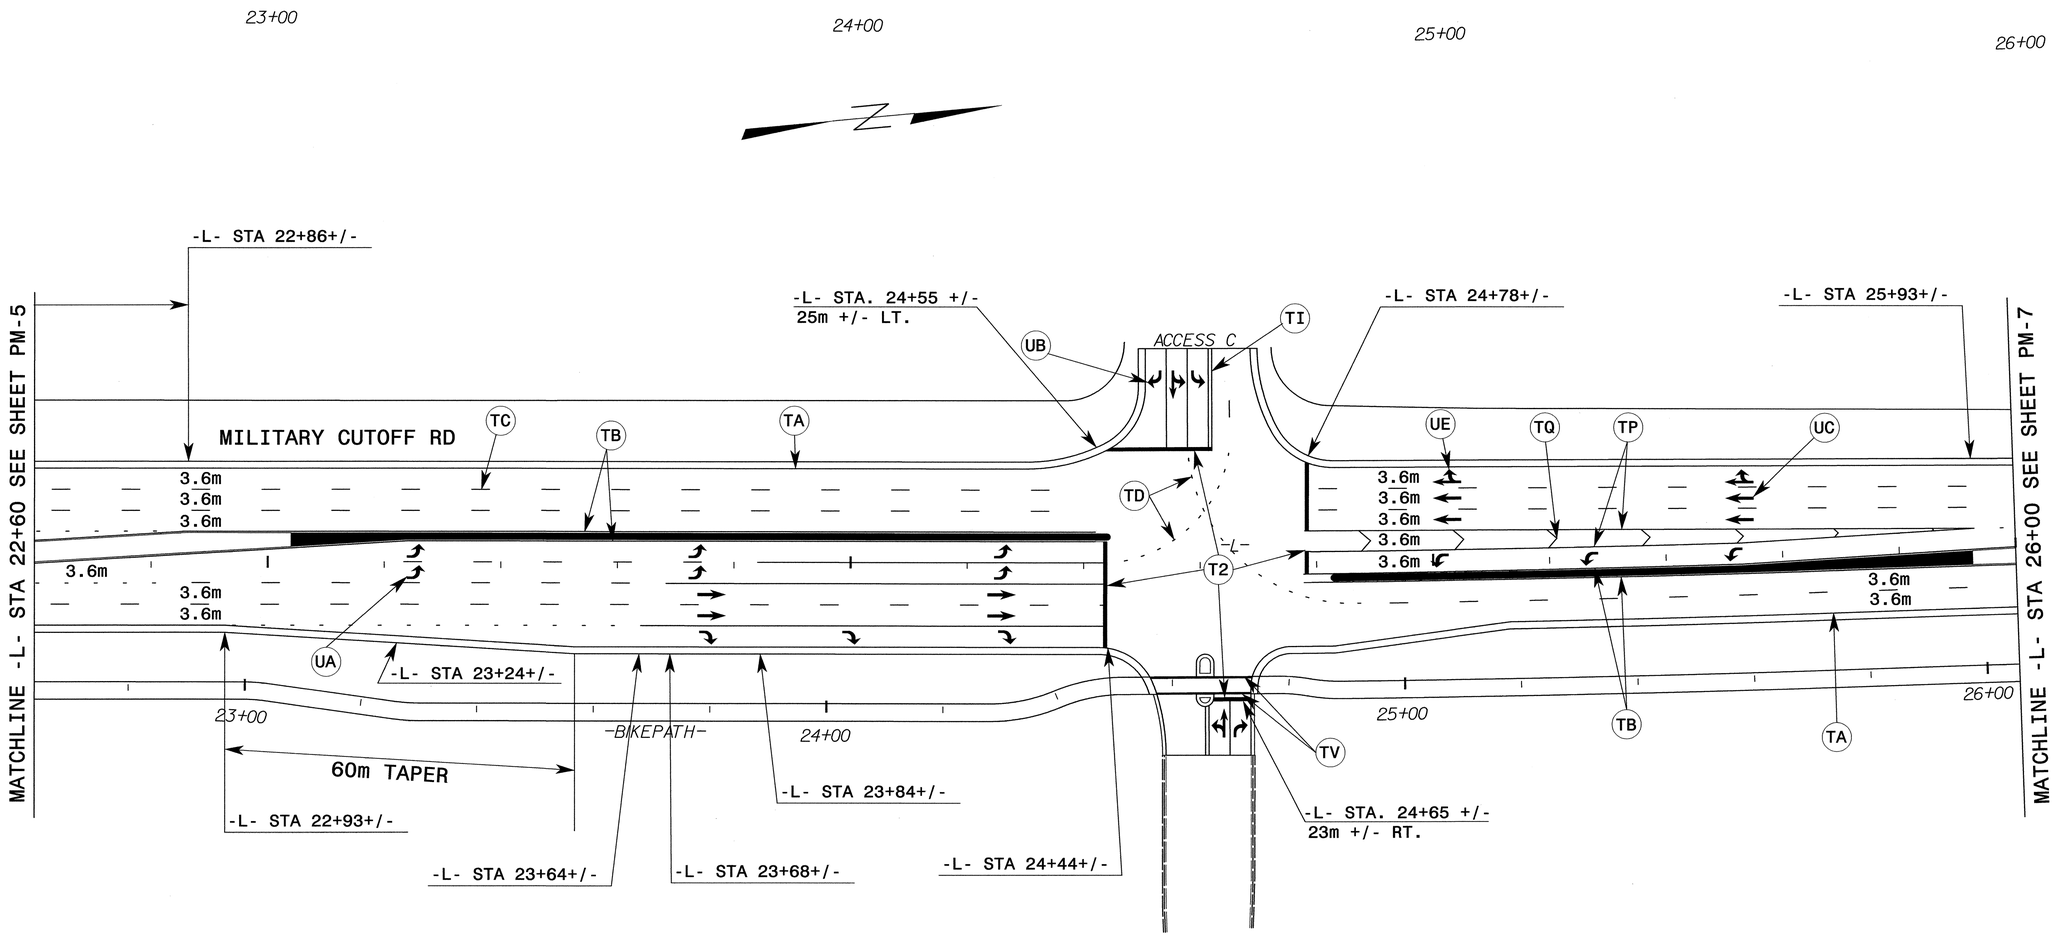

SEE ROADWAY STANDARD DRAWING NO. 1250.01 FOR PLACEMENT AT OF SNOWPLOWABLE RAISED PAVEMENT MARKERS.

SEE ROADWAY STANDARD DRAWING NO. 1205.04 FOR SYMBOL SPACING AT ALL SIGNALIZED INTERSECTIONS UNLESS OTHERWISE SHOWN IN PLANS.

SEE SIGNAL PLANS FOR PERMANENT SIGNAL DESIGN.

SEPI ENGINEERING GROUP
2300 Rexwoods Drive
Suite 370
Raleigh, NC 27607
Tel:919-789-9977 Fax:789-9591

APPROVED: _____ DATE: _____

SEAL

NORTH CAROLINA PROFESSIONAL SEAL 20104 ENGINEER SEPIDEH S. ASEMAN

2/4/09

PAVEMENT MARKING

SCALE:	NONE
DATE:	12/03
DWG. BY:	CEK
DESIGN BY:	RLW
REVIEWED BY:	SSA

DIVISION OF HIGHWAYS ENGINEERING BRANCH TRAFFIC ENGINEERING DEPARTMENT OF TRANSPORTATION TRAFFIC CONTROL

REVISIONS	
CADD FILE	

$$$$$$SYSTIME$$$$$$
$$$$$$$$$$$$$$$$DGN$$$$$$$$$$$$$$$$
$$$$$USERNAME$$$$