PROJ. REFERENCE NO.	SHEET NO.
U-2734	TCP-17

METRIC

NAD 83

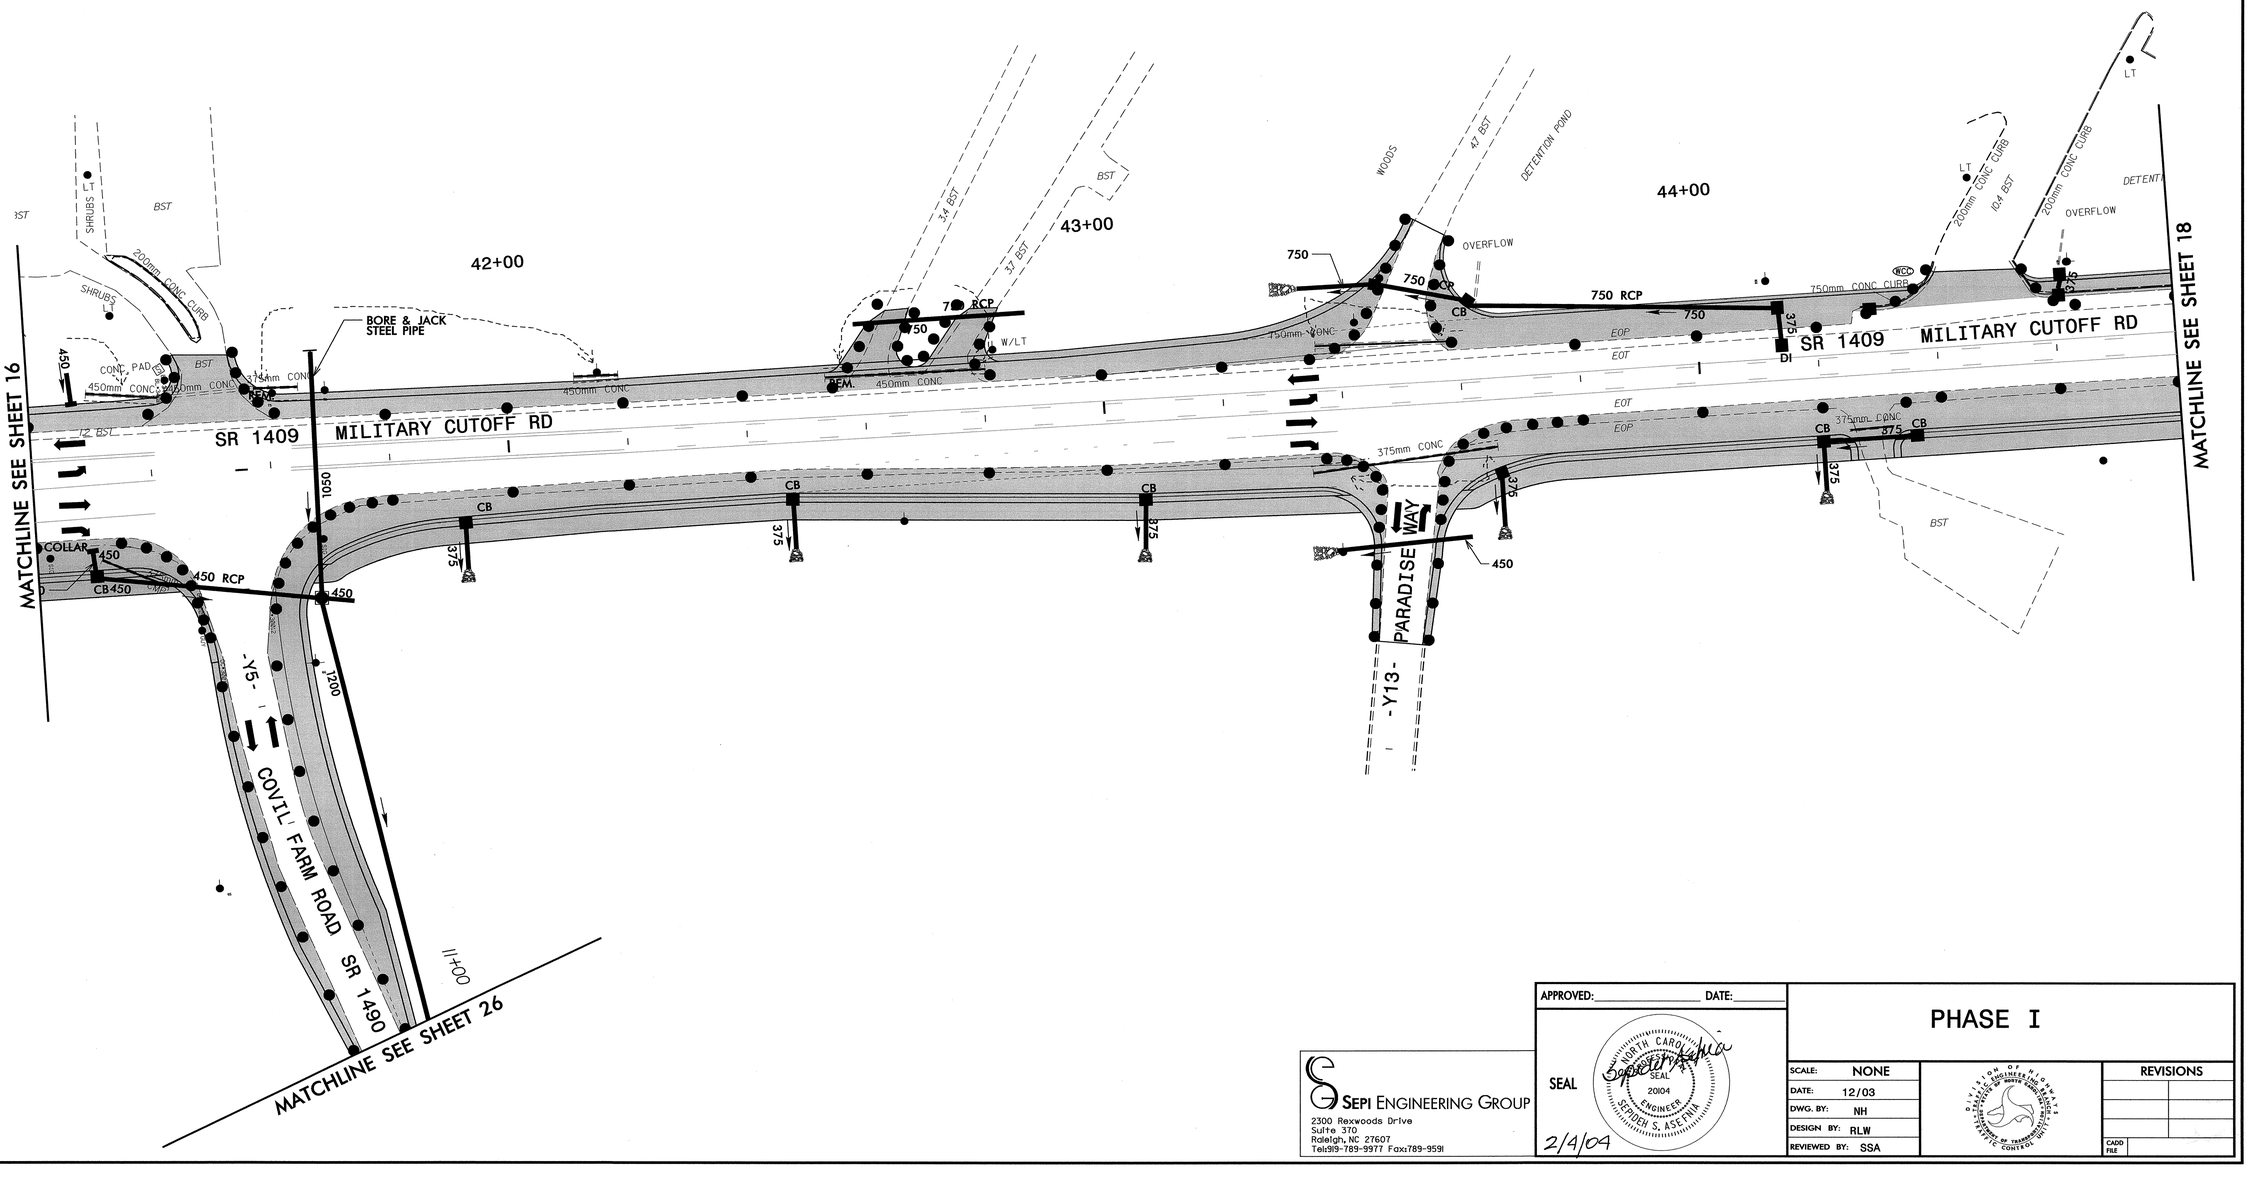

SEPI ENGINEERING GROUP
2300 Rexwoods Drive
Suite 370
Raleigh, NC 27607
Tel:919-789-9977 Fax:789-9591

APPROVED: _____ DATE: _____

SEAL

NORTH CAROLINA PROFESSIONAL SEAL 20104 ENGINEER STEPHEN S. ASE PATA

2/4/04

PHASE I

SCALE:	NONE
DATE:	12/03
DWG. BY:	NH
DESIGN BY:	RLW
REVIEWED BY:	SSA

DIVISION OF HIGHWAYS ENGINEERING AND TECHNICAL SERVICES BRANCH TRAFFIC ENGINEERING BRANCH TRAFFIC ENGINEERING STATISTICS AND GEOMETRICS UNIT TRAFFIC CONTROL

REVISIONS	
CADD FILE	