PROJ. REFERENCE NO.	SHEET NO.
U-2734	TCP-14

METRIC

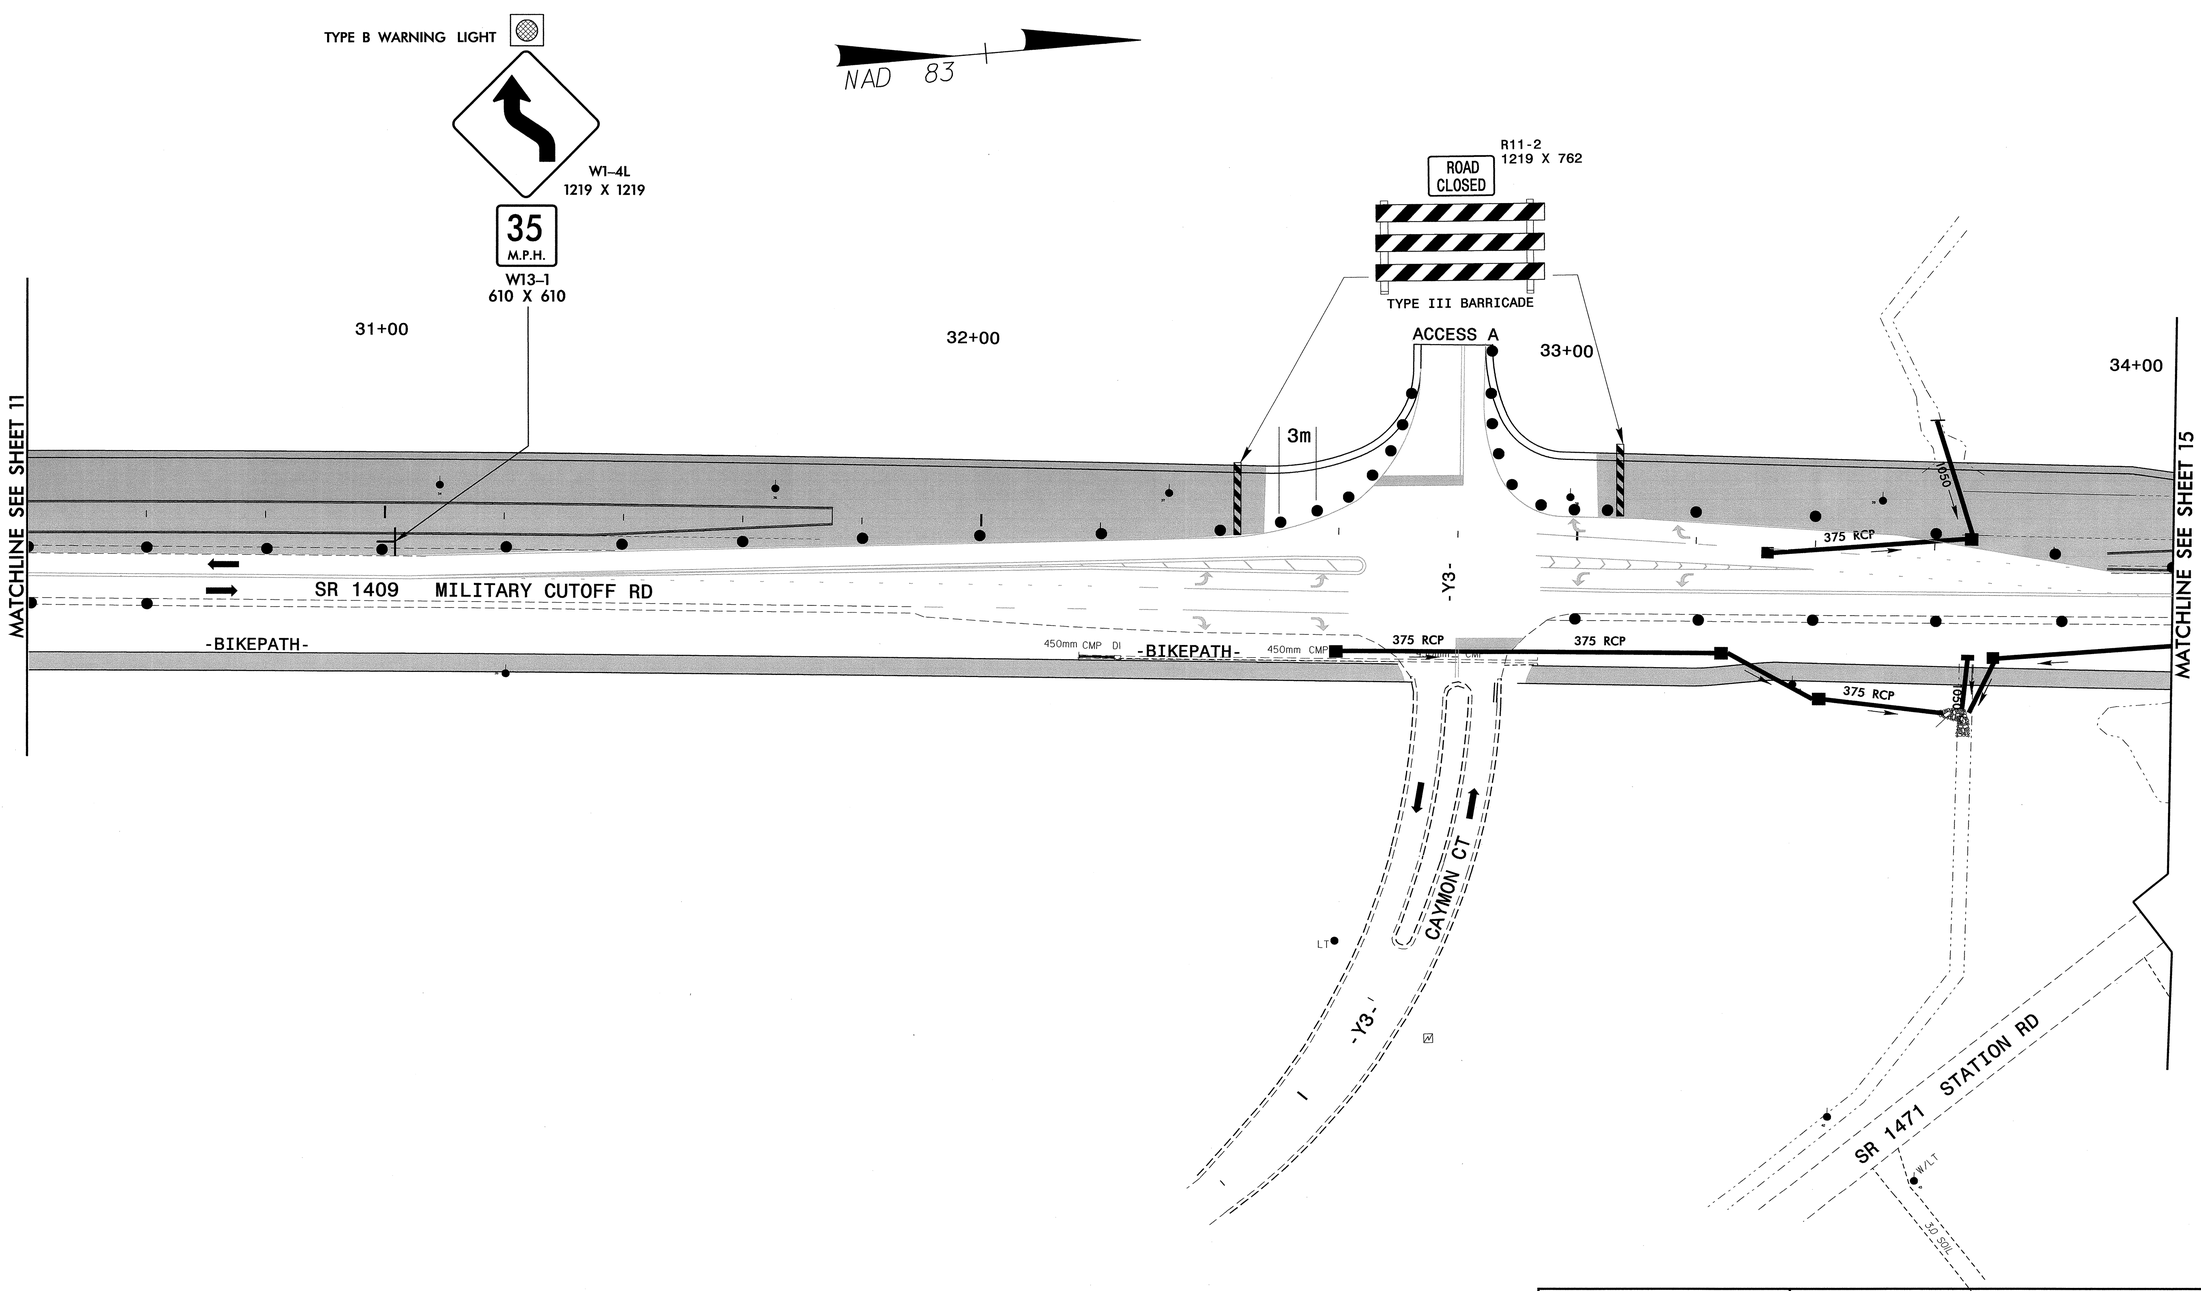

APPROVED: _____ DATE: _____

SEAL

NORTH CAROLINA PROFESSIONAL ENGINEER SEAL 20104 SEPIDEH S. ASEFNIA

2/3/04

PHASE I

SCALE:	NONE
DATE:	12/03
DWG. BY:	NH
DESIGN BY:	RLW
REVIEWED BY:	SSA

DIVISION OF HIGHWAYS TRAFFIC ENGINEERING BRANCH STATE OF NORTH CAROLINA DEPARTMENT OF TRANSPORTATION TRAFFIC CONTROL UNIT

REVISIONS

CADD FILE

SEPI ENGINEERING GROUP
2300 Rexwoods Drive
Suite 370
Raleigh, NC 27607
Tel:919-789-9977 Fax:789-9591