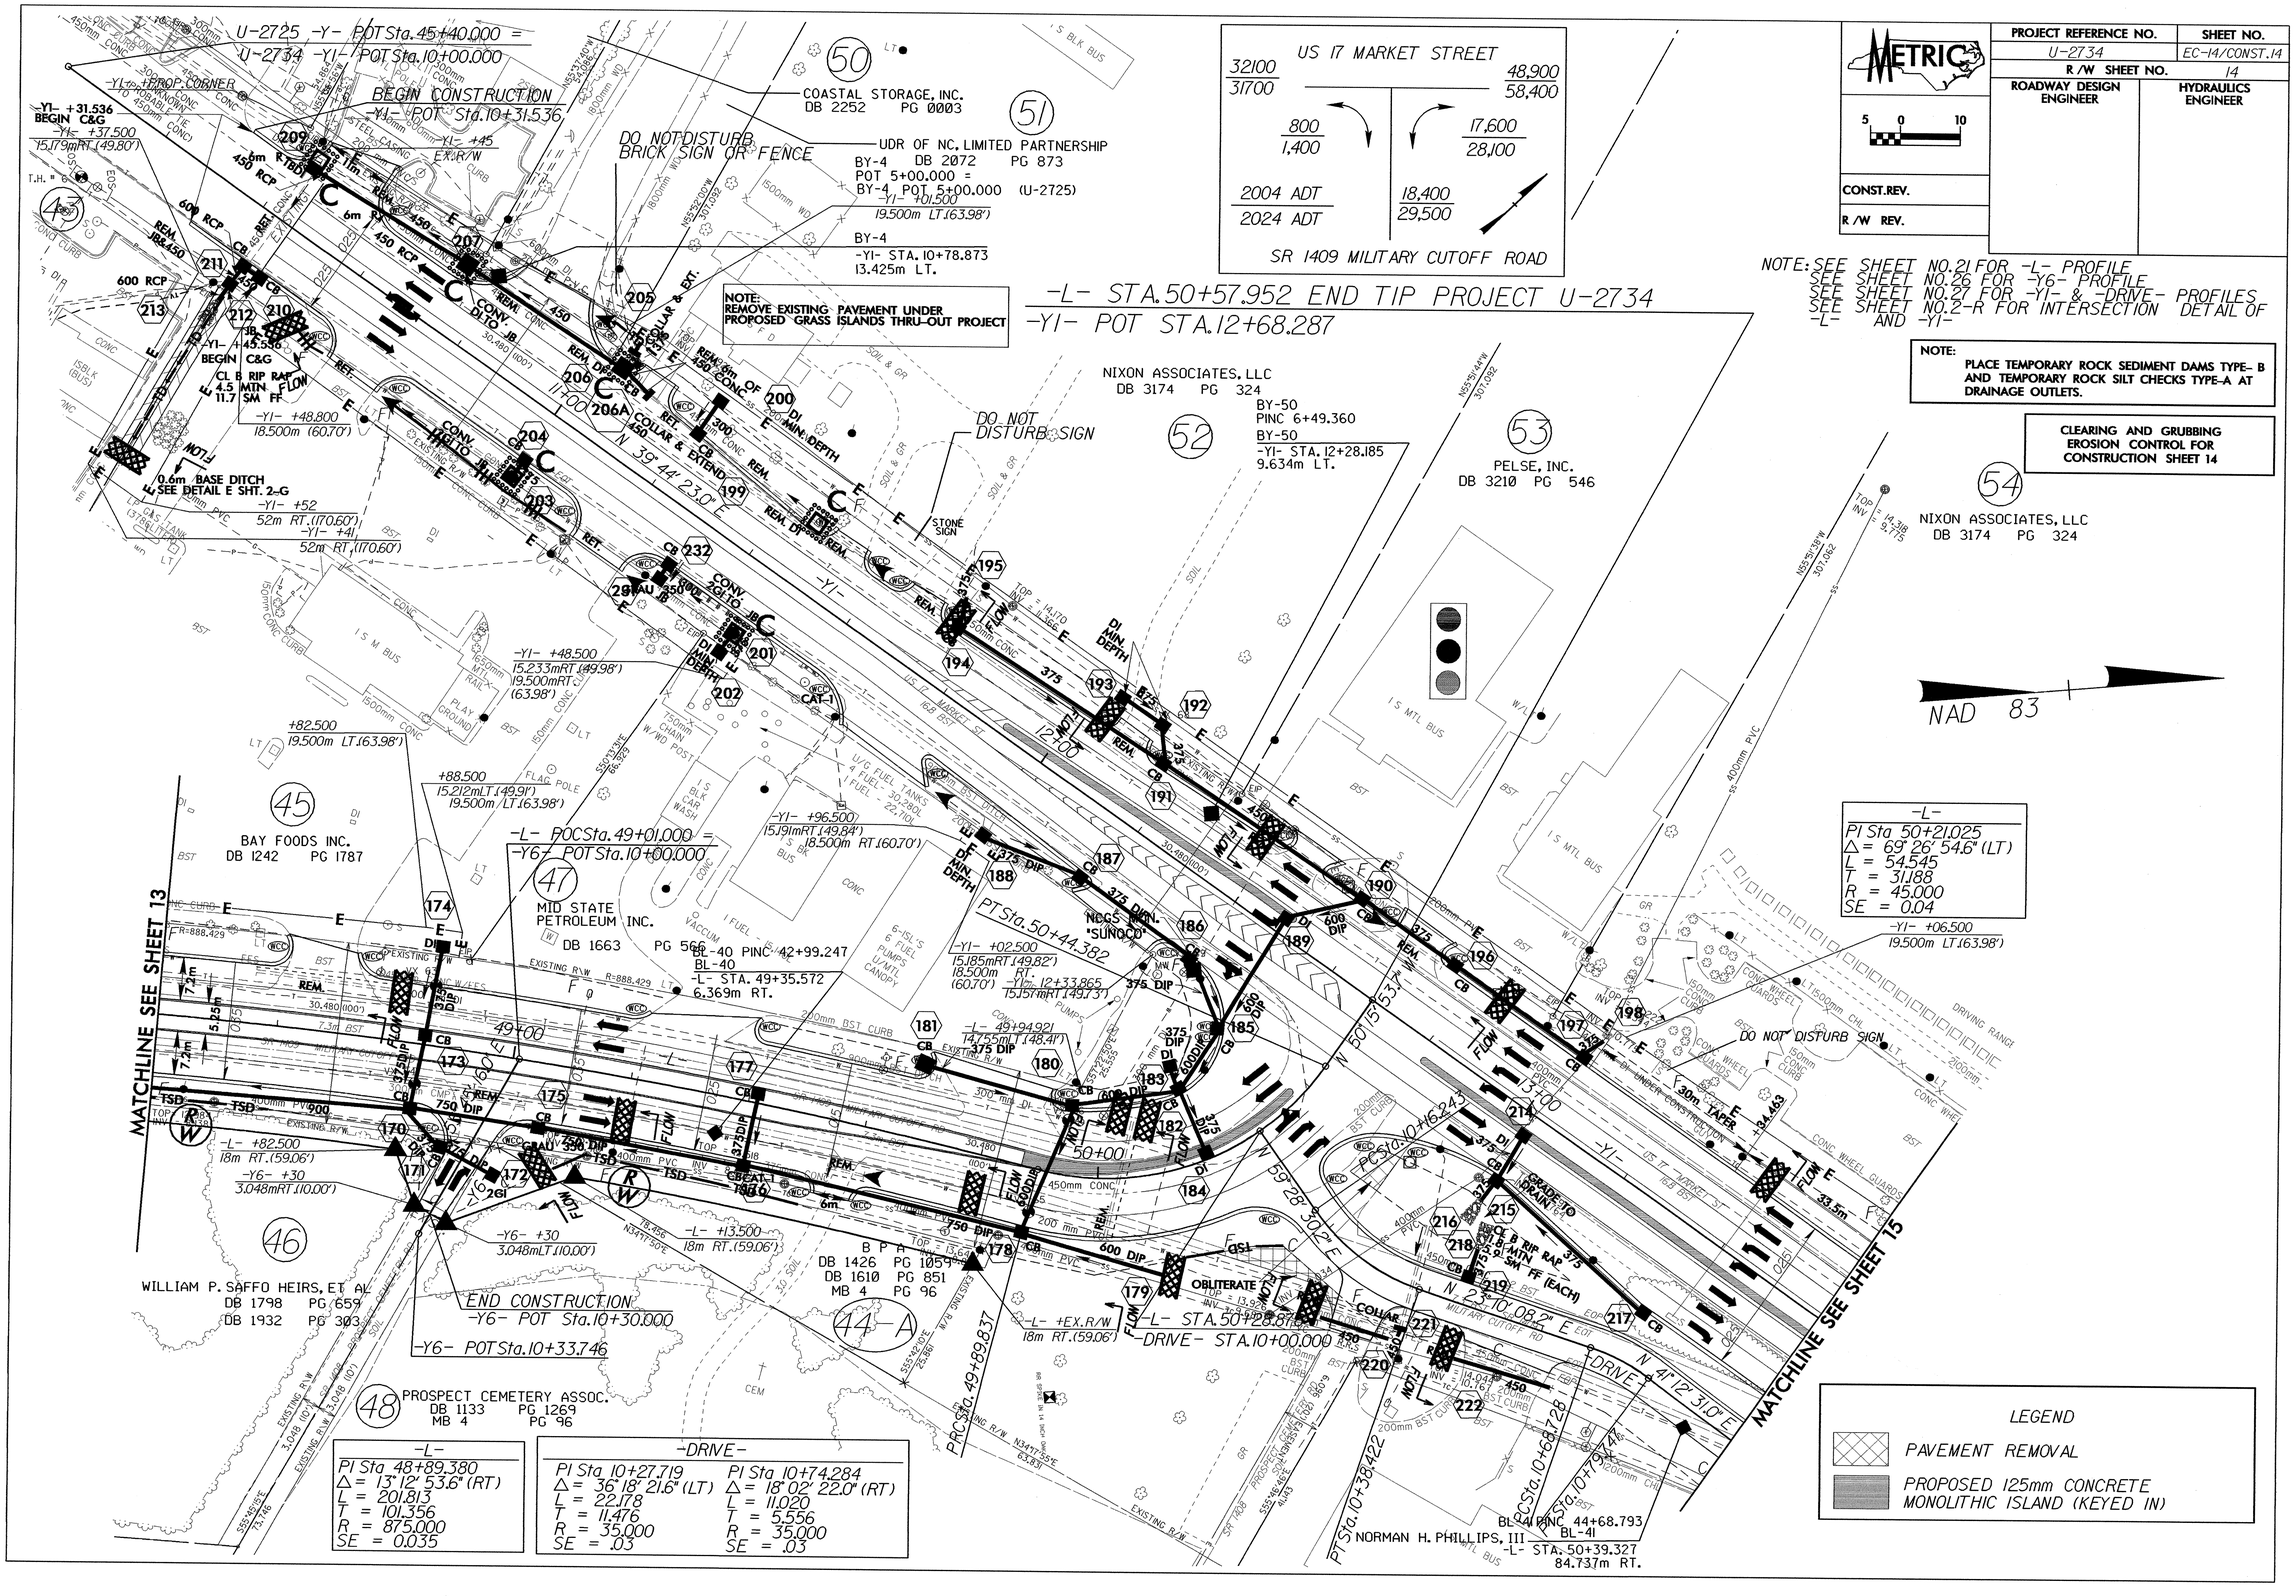

METRIC

PROJECT REFERENCE NO.	SHEET NO.
U-2734	EC-14/CONST.14
R/W SHEET NO.	14
ROADWAY DESIGN ENGINEER	HYDRAULICS ENGINEER

CONST.REV.

R/W REV.

NOTE: SEE SHEET NO.21 FOR -L- PROFILE
SEE SHEET NO.26 FOR -Y6- PROFILE
SEE SHEET NO.27 FOR -Y1- & -DRIVE- PROFILES
SEE SHEET NO.2-R FOR INTERSECTION DETAIL OF -L- AND -Y1-

NOTE:
PLACE TEMPORARY ROCK SEDIMENT DAMS TYPE- B AND TEMPORARY ROCK SILT CHECKS TYPE-A AT DRAINAGE OUTLETS.

CLEARING AND GRUBBING EROSION CONTROL FOR CONSTRUCTION SHEET 14