METRIC	PROJECT REFERENCE NO.	SHEET NO.
	U-2734	Sig. 108

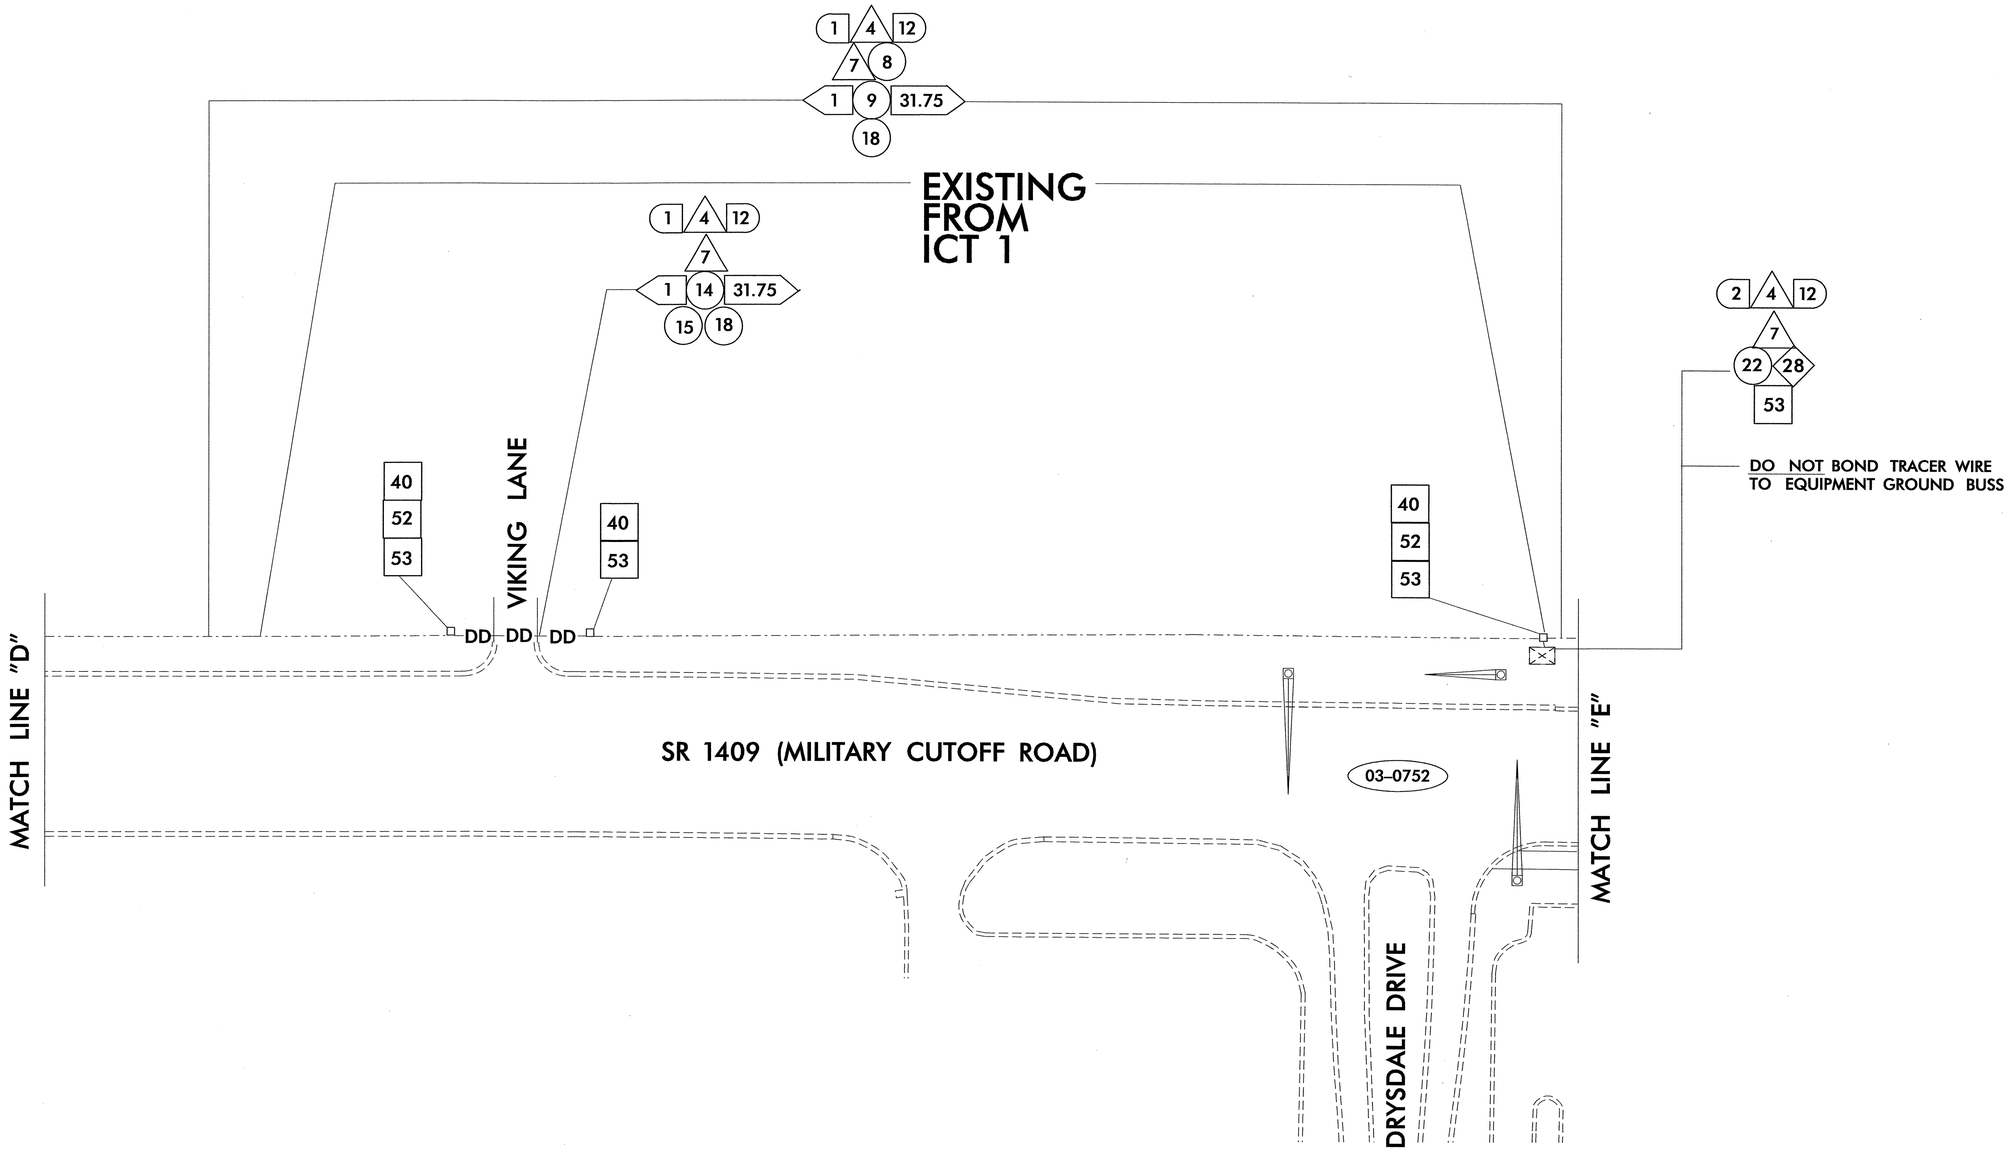

SEAL CONDUIT ENDS WITH MECHANICAL SEALING DEVICES AT ALL JUNCTION BOX / SIGNAL CABINET ENTRANCES

SEPI ENGINEERING GROUP
2300 Rexwoods Drive
Suite 370
Raleigh, NC 27607
Tel:919-789-9977 Fax:789-9591

Prepared for:
Traffic Engineering and Safety Systems Branch
STATE OF NORTH CAROLINA DEPARTMENT OF TRANSPORTATION
Signals and Geometric Section
122 N. McDowell St., Raleigh, NC 27603

SCALE: 0 NONE

COMMUNICATION CABLE AND CONDUIT ROUTING PLANS

Division 3	New Hanover County	Wilmington
PLAN DATE: Aug. 2003	REVIEWED BY:	
PREPARED BY: J. P. CARLON	REVIEWED BY: S. S. Asefnia	

REVISIONS	INIT.	DATE

SEAL
NORTH CAROLINA PROFESSIONAL ENGINEER SEAL 20104 SEIDICH S. ASEFNIA

SIGNATURE 1/15/09 DATE

CADD FILE NAME U-2734cablercurte

$$$$$SYSTIME$$$$$
$$$$$$$$$$$$$$$$$$$$DGN$$$$$$$$$$$$$$$$$$$$
$$$$USERNAME$$$$