METRIC	PROJECT REFERENCE NO.	SHEET NO.
	U-2734	Sig. 107

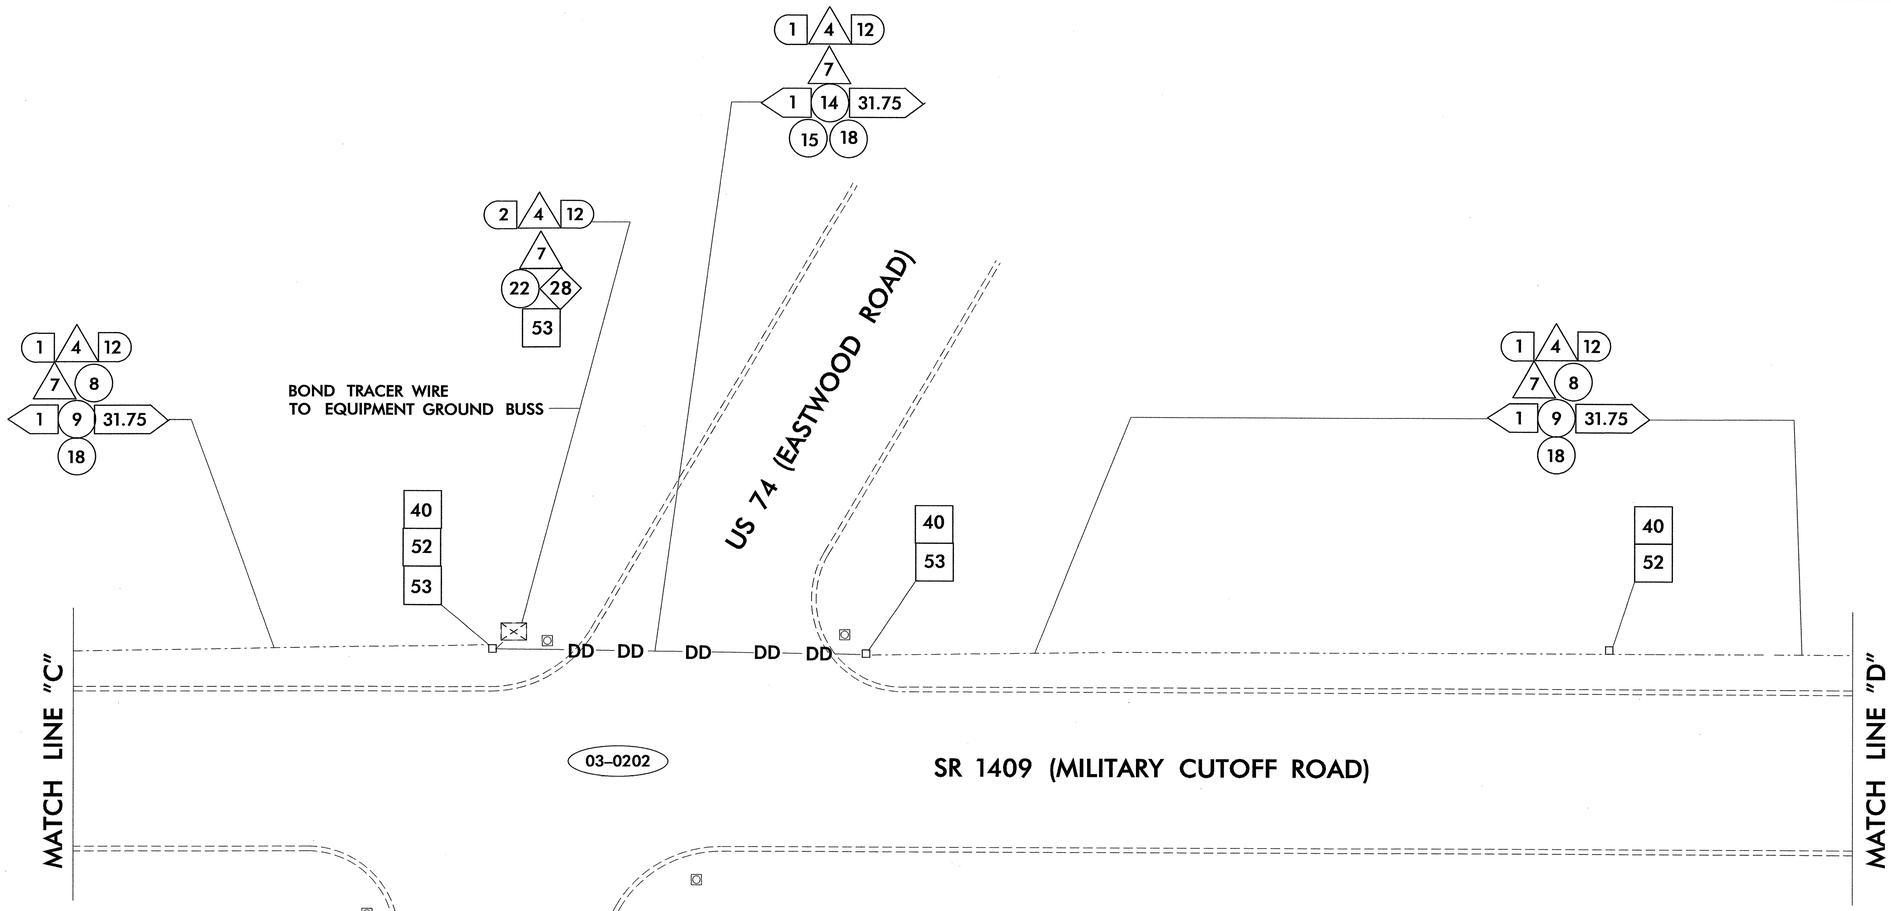

SEAL CONDUIT ENDS WITH MECHANICAL SEALING DEVICES AT ALL JUNCTION BOX / SIGNAL CABINET ENTRANCES

EXISTING FROM ICT 1

SEPI ENGINEERING GROUP
2300 Rexwoods Drive
Suite 370
Raleigh, NC 27607
Tel:919-789-9977 Fax:789-9591

Prepared for:
Traffic Engineering and Safety Systems Branch
North and Geometrics Section
NORTH CAROLINA DEPARTMENT OF TRANSPORTATION
122 N. McDowell St., Raleigh, NC 27603

SCALE
0
NONE

COMMUNICATION CABLE AND CONDUIT ROUTING PLANS

Division 3 | New Hanover County | Wilmington

PLAN DATE:	Aug. 2003	REVIEWED BY:	
PREPARED BY:	J. P. CARLON	REVIEWED BY:	S. S. Asefnia

REVISIONS	INIT.	DATE

SEAL
NORTH CAROLINA PROFESSIONAL ENGINEER
20104
SEYEDEH S. ASEFNIA
1/15/04
SIGNATURE DATE

CADD FILE NAME U-2734cableroute

$$$$$$$SYSTIME$$$$$
$$$$$$$