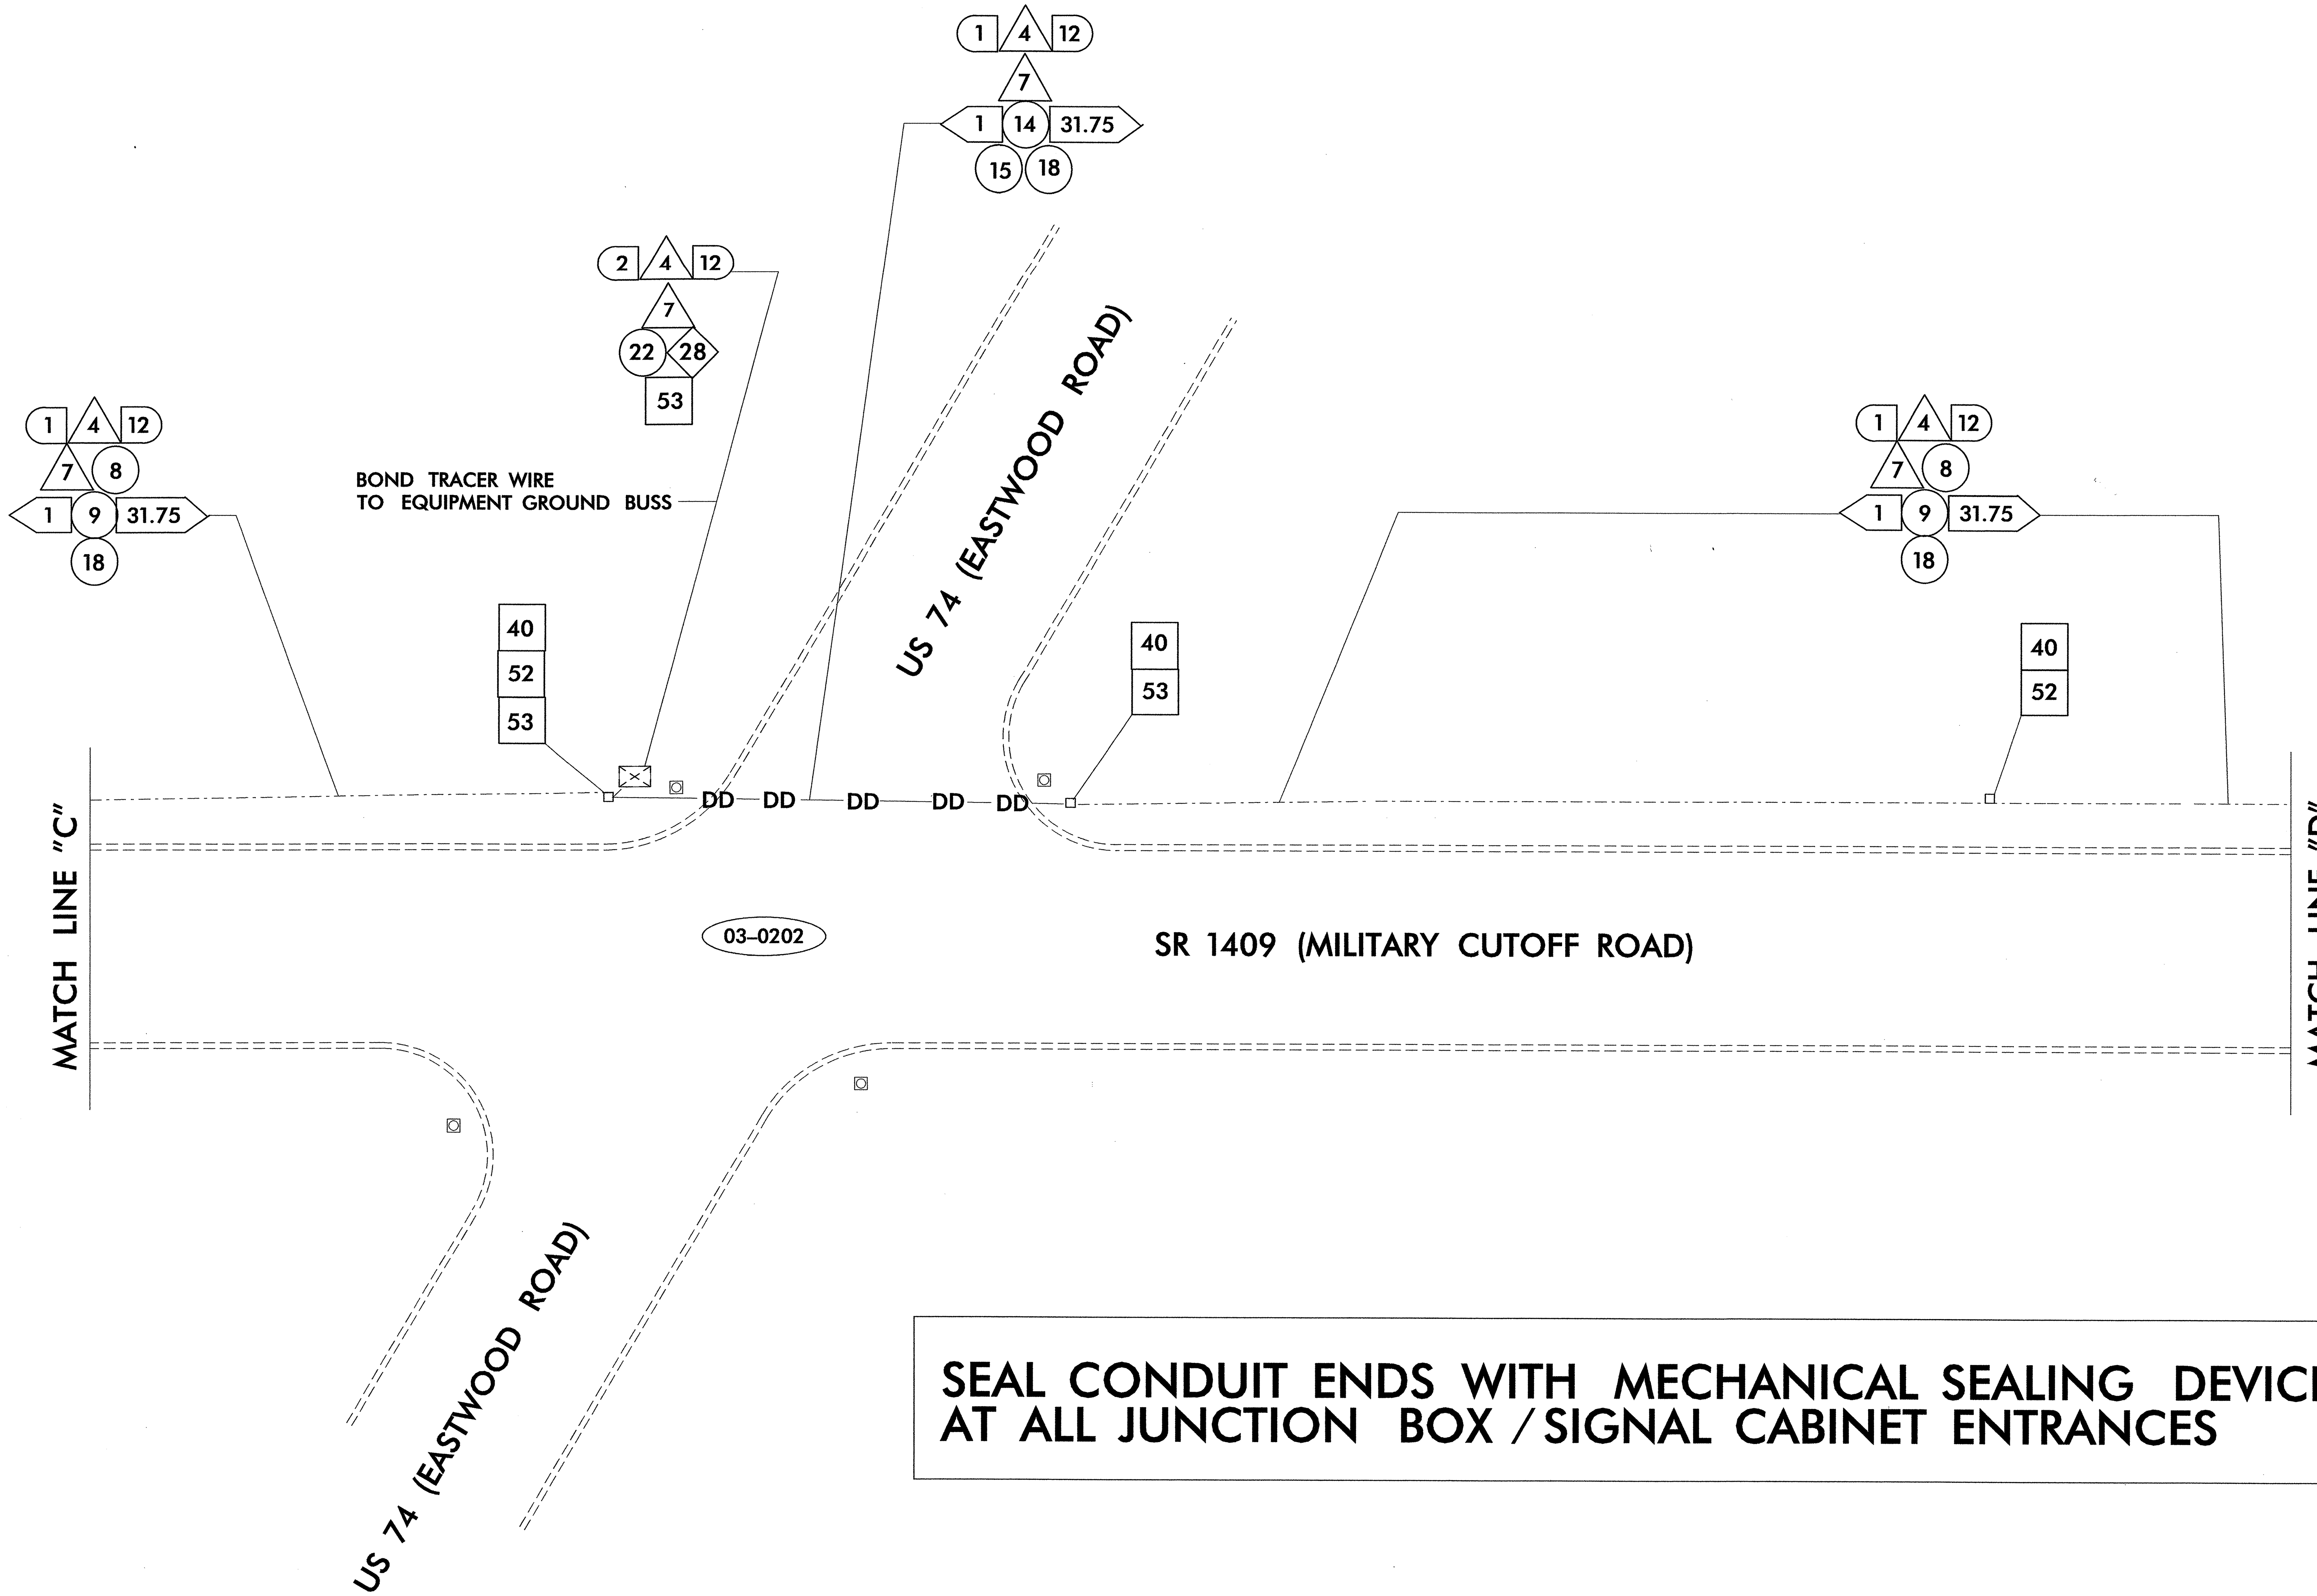

SEAL CONDUIT ENDS WITH MECHANICAL SEALING DEVICES AT ALL JUNCTION BOX / SIGNAL CABINET ENTRANCES

ICT 1

SEPI ENGINEERING GROUP
2300 Rexwoods Drive
Suite 370
Raleigh, NC 27607
Tel:919-789-9977 Fax:789-9591

Prepared for:
Traffic Engineering and Safety Systems Branch
State of North Carolina Department of Transportation
Signals and Geometrics Section
122 N. McDowell St., Raleigh, NC 27603

SCALE 0 NONE

COMMUNICATION CABLE AND CONDUIT ROUTING PLANS

Division 3	New Hanover County	Wilmington	
PLAN DATE:	Aug. 2003	REVIEWED BY:	
PREPARED BY:	J. P. CARLON	REVIEWED BY:	S. S. Asefnia

REVISIONS	INIT.	DATE

SEAL
NORTH CAROLINA PROFESSIONAL SEAL 20104 ENGINEER SEPIDEH S. ASEFNIA

SIGNATURE Sepideh Asefnia DATE 1/15/04

CADD FILE NAME U-2734cableroute

$$$$$$SYSTIME$$$$$
$$$$$$$$$$$$$$$$DGN$$$$$$$$$$$$$$$$$$
$$$$USERNAME$$$$