METRIC	PROJECT REFERENCE NO.	SHEET NO.
	U-2734	Sig. 8G

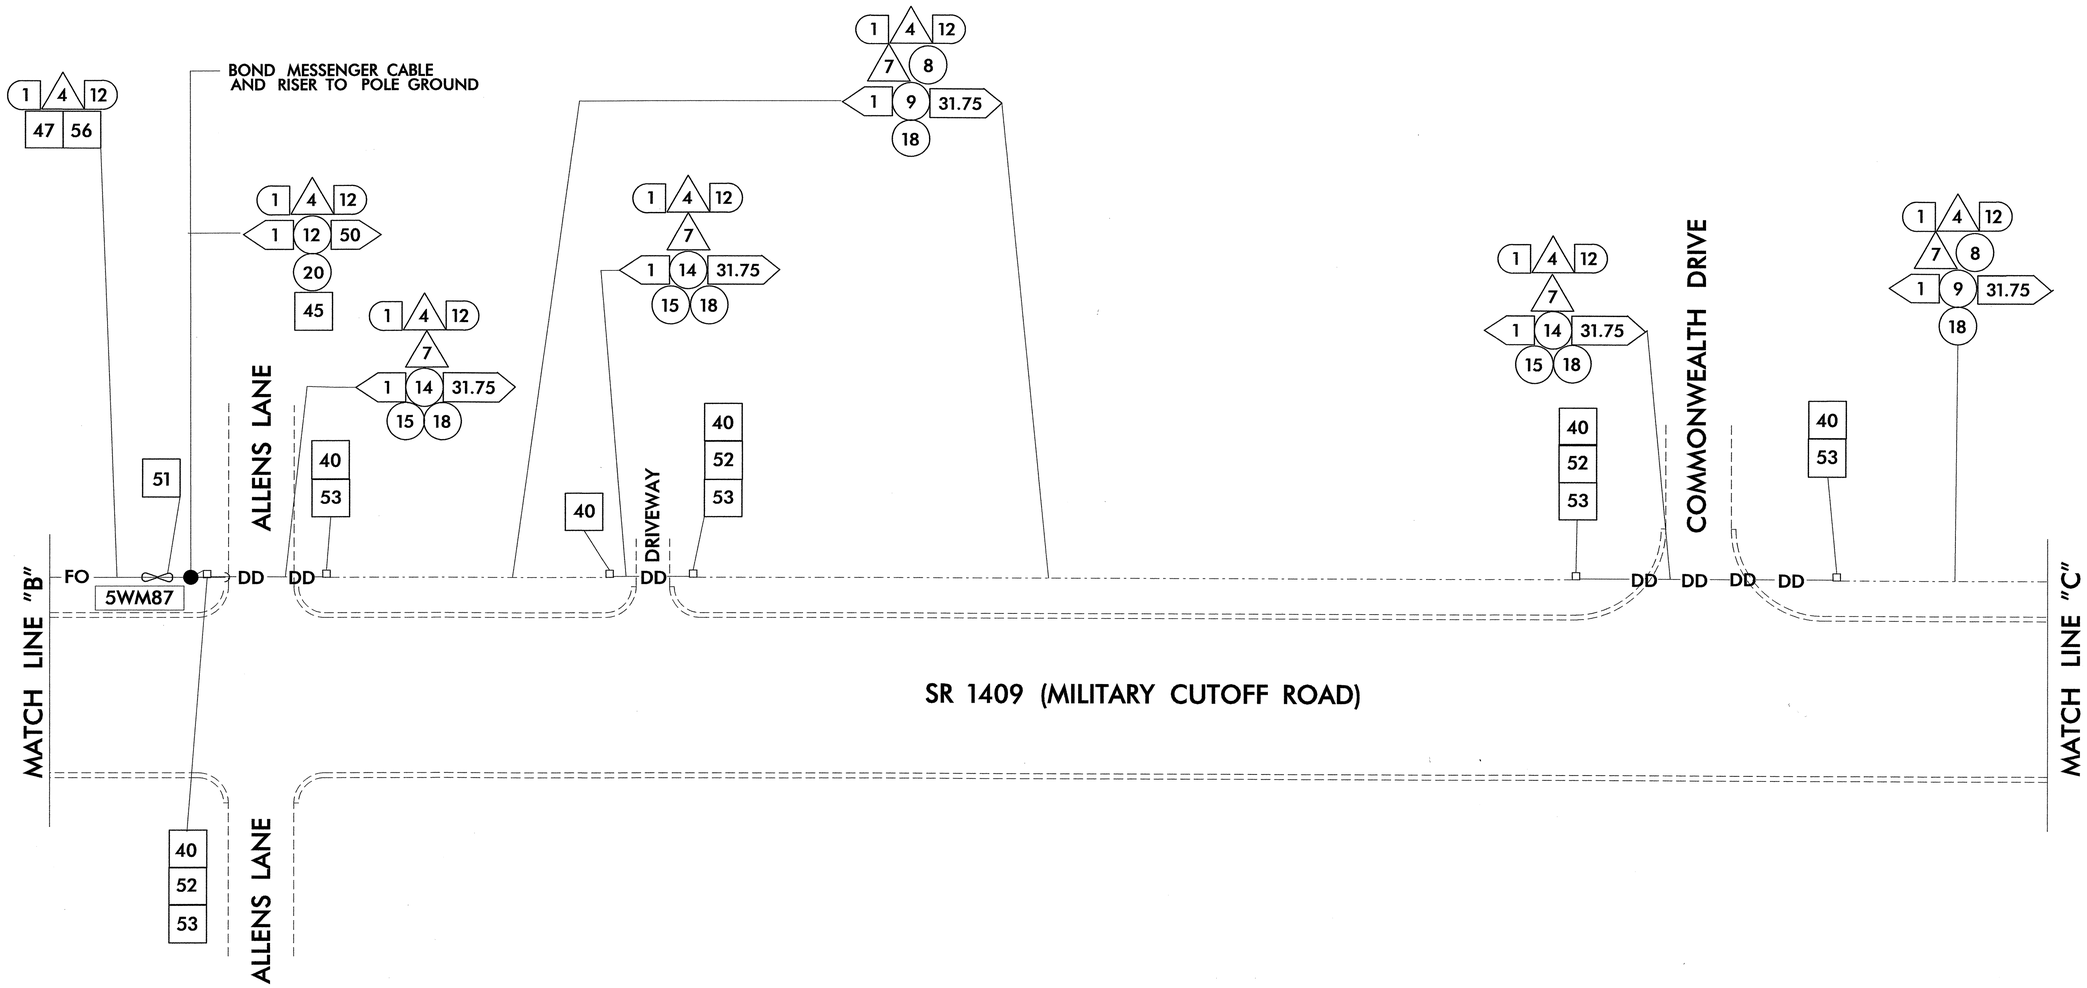

ALL NCDOT ATTACHMENT POINTS ARE 305mm (12") BELOW CATV ON FRONT SIDE OF POLE UNLESS OTHERWISE NOTED

SEAL CONDUIT ENDS WITH MECHANICAL SEALING DEVICES AT ALL JUNCTION BOX / SIGNAL CABINET ENTRANCES

ICT 1

SEPI ENGINEERING GROUP
2300 Rexwoods Drive
Suite 370
Raleigh, NC 27607
Tel:919-789-9977 Fax:789-9591

Prepared for: Traffic Engineering and Safety Systems Branch, Signals and Geometrics Section, Department of Transportation, State of North Carolina, 122 N. McDowell St., Raleigh, NC 27603

SCALE: NONE

COMMUNICATION CABLE AND CONDUIT ROUTING PLANS

Division 3 | New Hanover County | Wilmington

PLAN DATE:	Aug. 2003	REVIEWED BY:	
PREPARED BY:	J. P. CARLON	REVIEWED BY:	S. S. Asefnia

REVISIONS	INIT.	DATE

SEAL: NORTH CAROLINA PROFESSIONAL ENGINEER SEAL 20104 STEPHEN S. ASEFNIA

SIGNATURE | DATE 1/15/04

CADD FILE NAME U-2734cableroute

$$$$$$SYSTIME$$$$$
$$$$$$$$$$$$$$$$$$$$DGN$$$$$$$$$$$$$$$$$$$$
$$$$USERNAME$$$$