METRIC	PROJECT REFERENCE NO.	SHEET NO.
	U-2734	SIGN 22

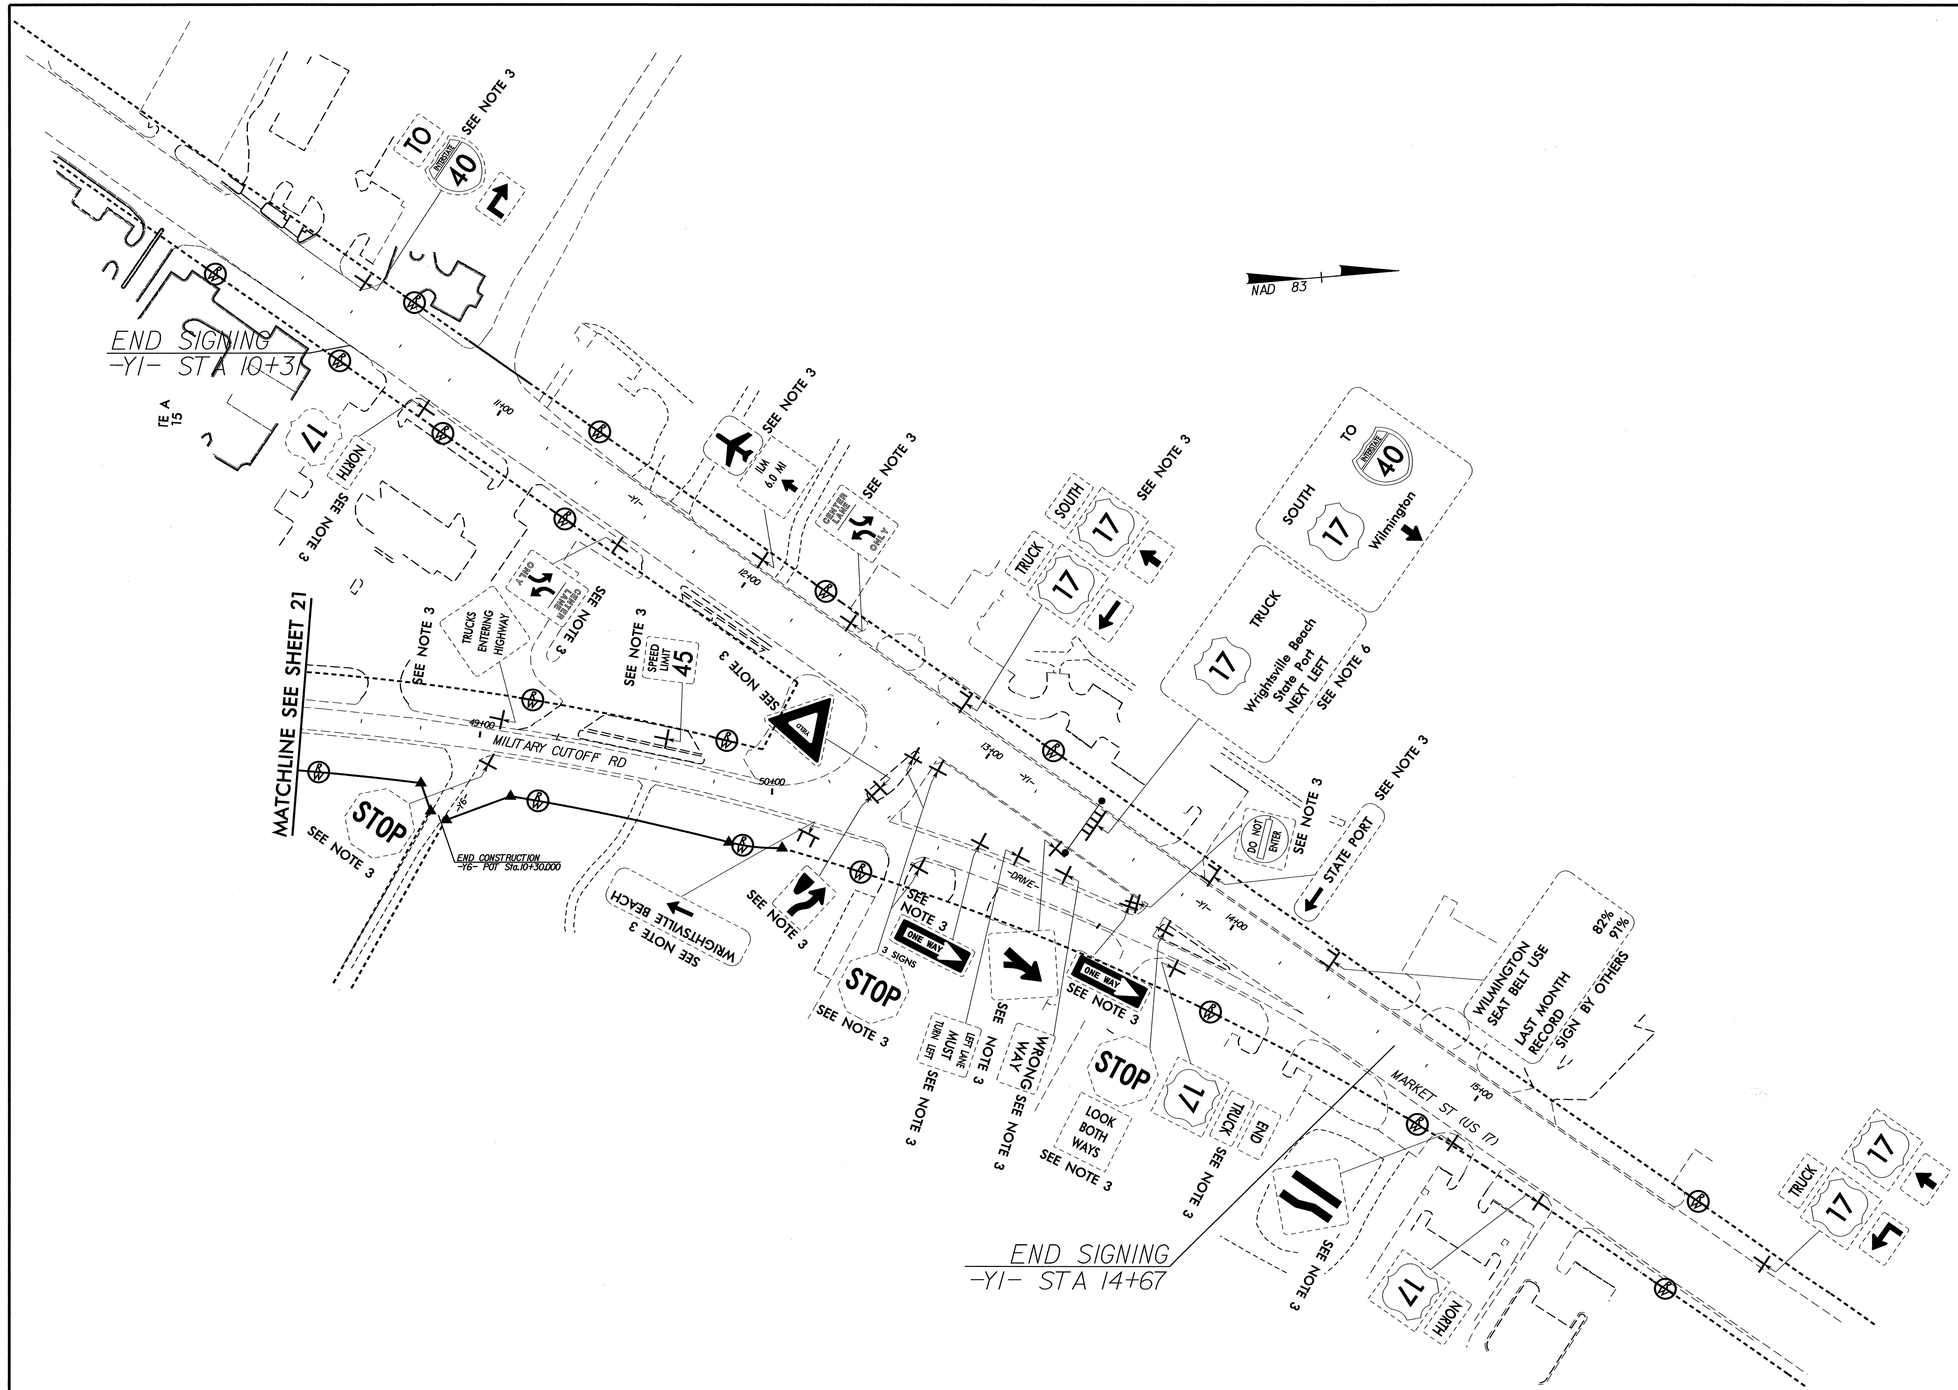

APPROVED: _____ DATE: _____

SEPI ENGINEERING GROUP
2300 Rexwoods Drive
Suite 370
Raleigh, NC 27607
Tel:919-789-9977 Fax:789-9591

NORTH CAROLINA SEAL 20104 ENGINEER STEPHEN S. ASCOTT

12.11.03

MILITARY CUTOFF RD
EXISTING SIGNS
-L- STA 48+40 TO END OF PROJECT

SCALE:	NONE
DATE:	12-03
DWG. BY:	CEK
DESIGN BY:	RLW
REVIEWED BY:	SSA

N. C. DEPARTMENT OF TRANSPORTATION
DIVISION OF HIGHWAYS
TRAFFIC ENGINEERING BRANCH

REVISIONS	
CADD FILE	

$$$$USERNAME$$$$
$$$$USERDOMAIN$$$$
$$$$USERPROFILE$$$$
$$$$USERNAME$$$$