| METRIC | PROJECT REFERENCE NO. | SHEET NO. |
|---|---|---|
| | U-2734 | SIGN 13 |

NAD 83

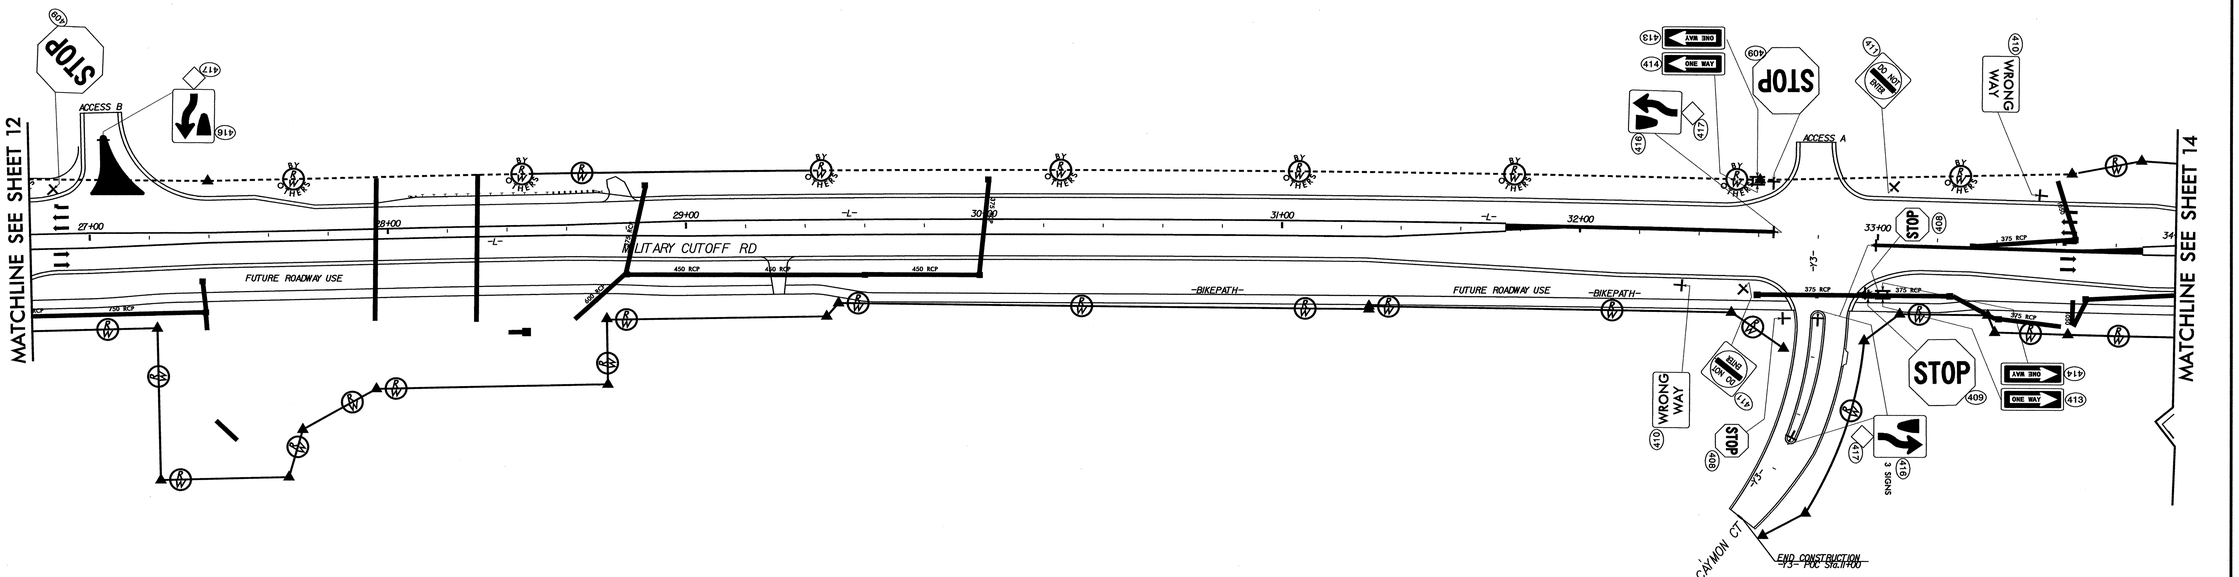


SEPI ENGINEERING GROUP
2300 Rexwoods Drive
Suite 370
Raleigh, NC 27607
Tel:919-789-9977 Fax:789-9591

APPROVED:_____ DATE:_____

NORTH CAROLINA SEAL 20104 ENGINEER STEPHEN S. ASETRIA

12.11.03

**MILITARY CUTOFF RD**
**PROPOSED SIGNS**
**-L- STA 26+80 TO -L- STA 34+00**

| | |
|---|---|
| SCALE: | NONE |
| DATE: | 12-03 |
| DWG. BY: | CEK |
| DESIGN BY: | RLW |
| REVIEWED BY: | SSA |

N. C. DEPARTMENT OF TRANSPORTATION
DIVISION OF HIGHWAYS
TRAFFIC ENGINEERING BRANCH

| REVISIONS | |
|---|---|
| | |
| | |
| | |
| CADD FILE | |

$$$$USERNAME$$$$
$$$$USERDOMAIN$$$$
$$$$TIME$$$$
$$$$DATE$$$$