PROJECT REFERENCE NO.	SHEET NO.
U-2734	18
ROADWAY DESIGN ENGINEER	HYDRAULICS ENGINEER

METRIC

-5 0 10

CONST.REV. _____

R/W REV. _____

INCOMPLETE PLANS
DO NOT USE FOR R/W ACQUISITION

PRELIMINARY PLANS
DO NOT USE FOR CONSTRUCTION

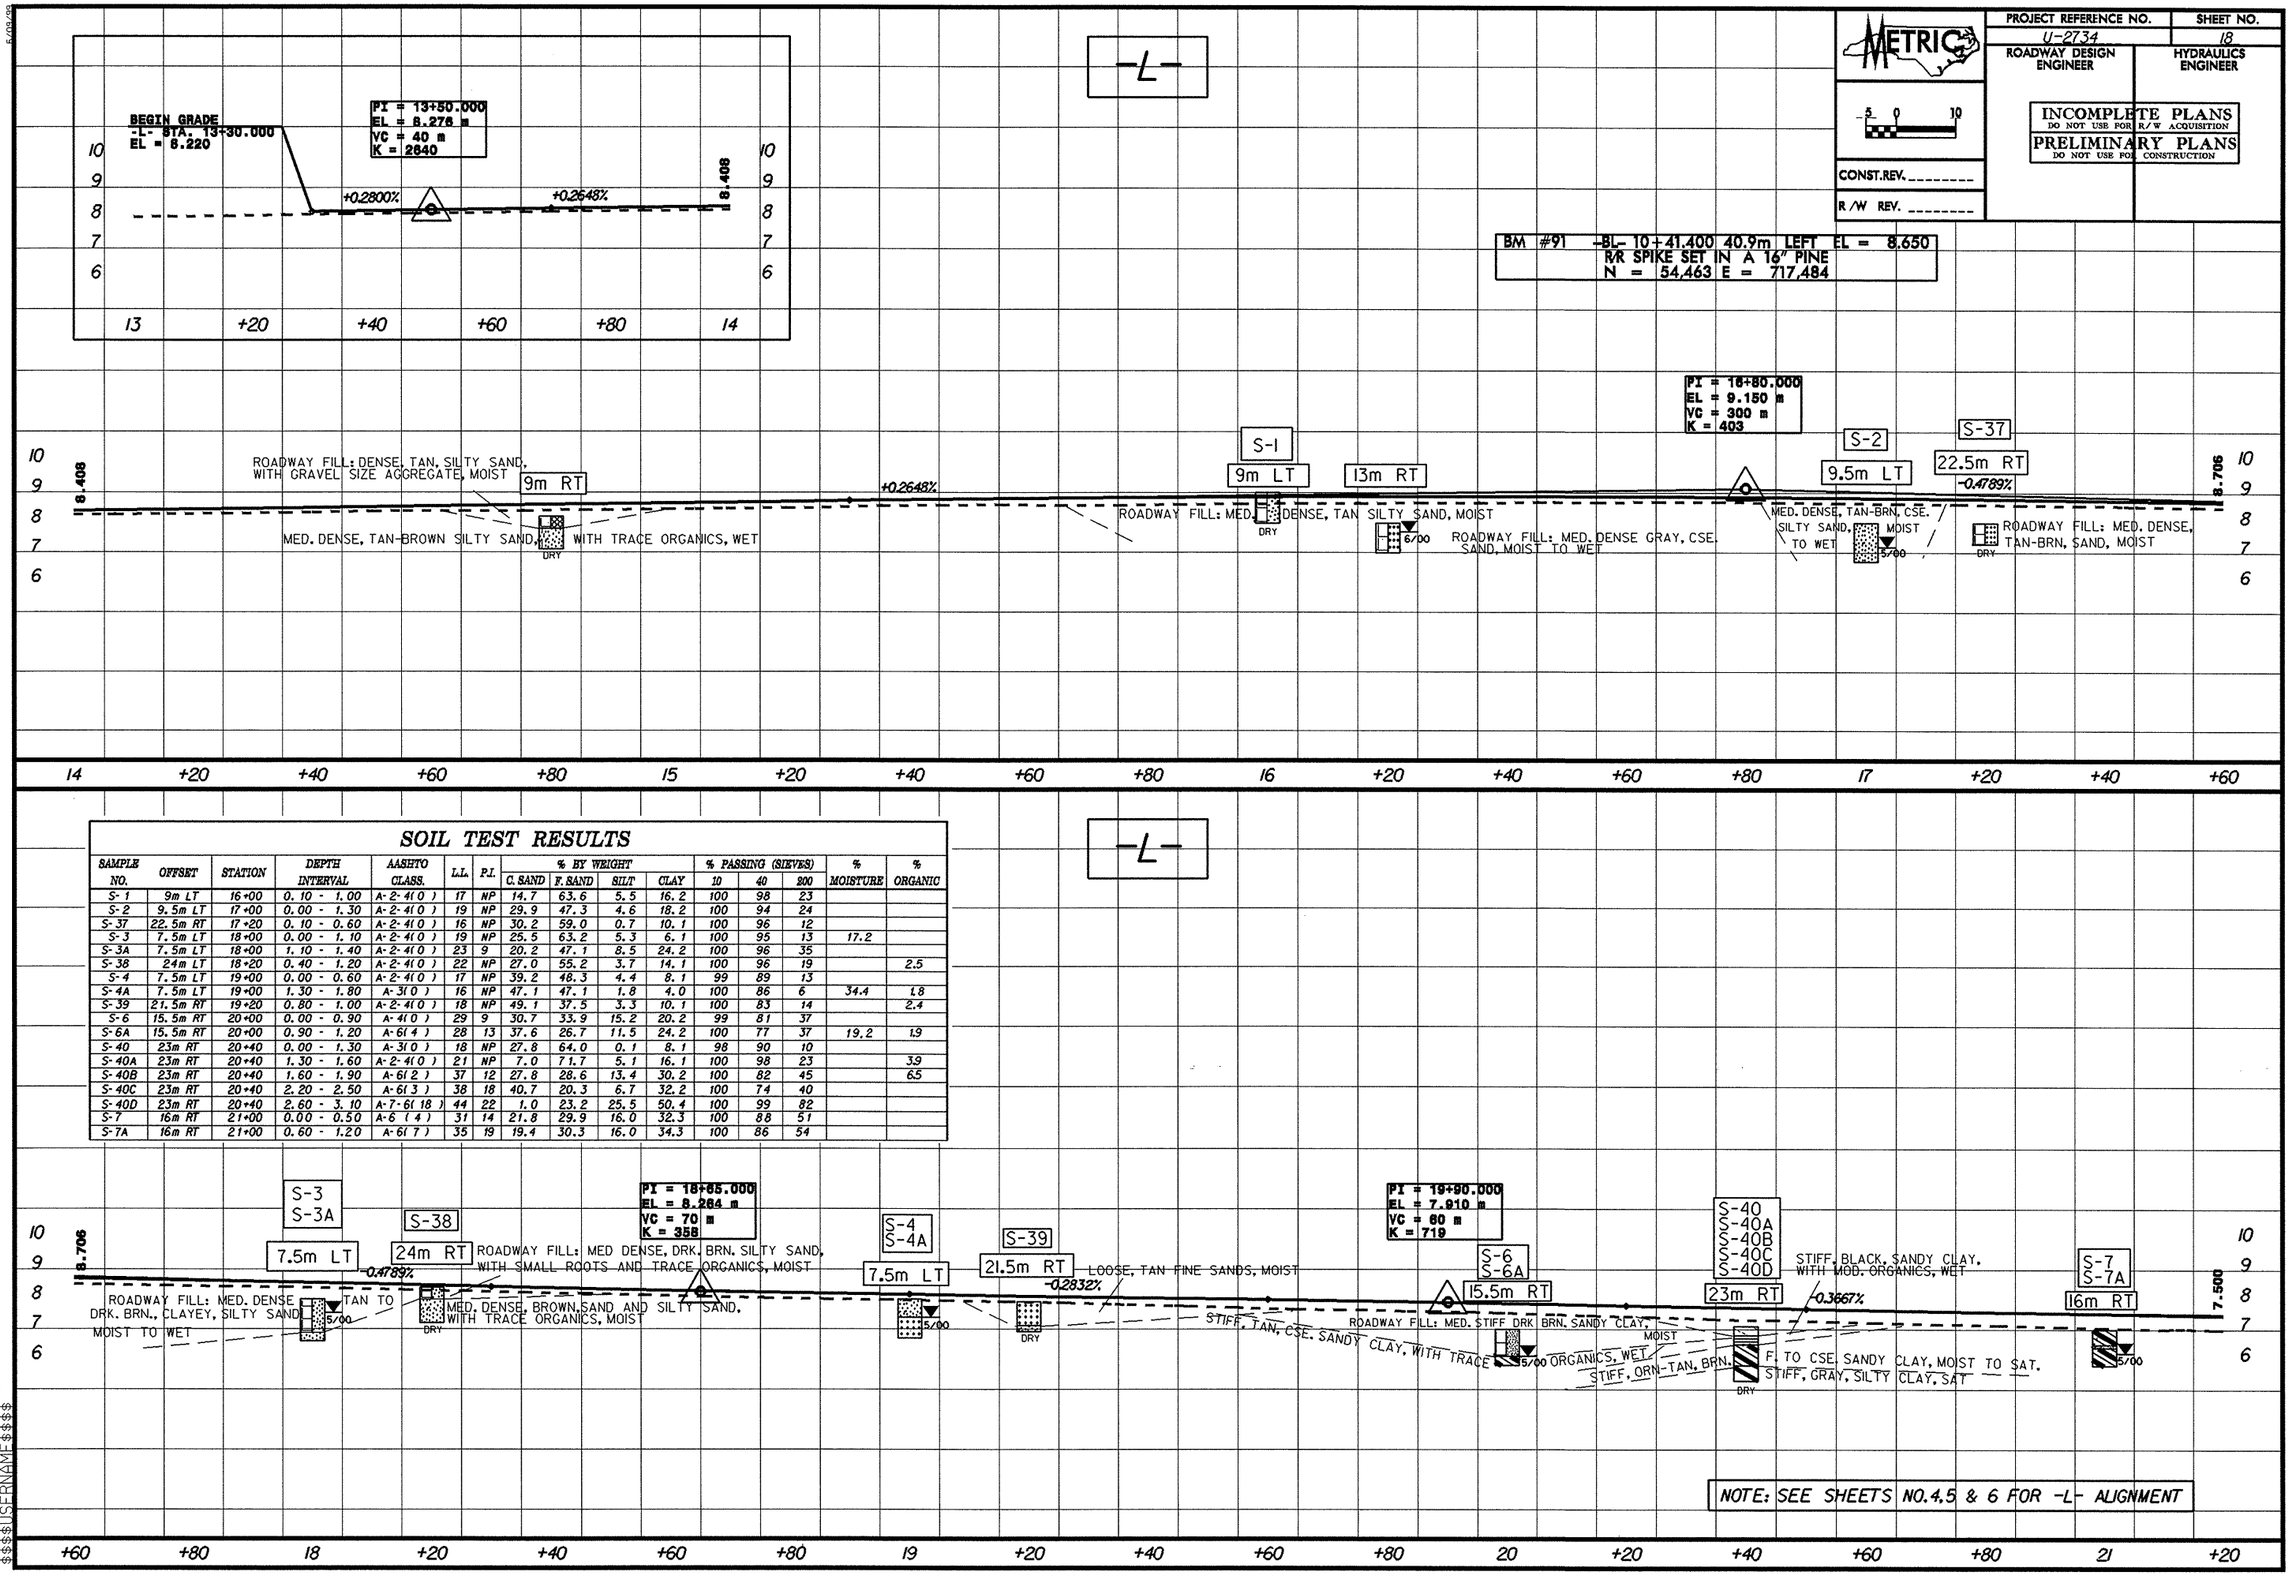

SOIL TEST RESULTS

SAMPLE NO.	OFFSET	STATION	DEPTH INTERVAL	AASHTO CLASS.	L.L.	P.I.	% BY WEIGHT C. SAND	F. SAND	SILT	CLAY	% PASSING (SIEVES) 10	40	200	% MOISTURE	% ORGANIC
S-1	9m LT	16+00	0.10 - 1.00	A-2-4(0)	17	NP	14.7	63.6	5.5	16.2	100	98	23		
S-2	9.5m LT	17+00	0.00 - 1.30	A-2-4(0)	19	NP	29.9	47.3	4.6	18.2	100	94	24		
S-37	22.5m RT	17+20	0.10 - 0.60	A-2-4(0)	16	NP	30.2	59.0	0.7	10.1	100	96	12		
S-3	7.5m LT	18+00	0.00 - 1.10	A-2-4(0)	19	NP	25.5	63.2	5.3	6.1	100	95	13	17.2	
S-3A	7.5m LT	18+00	1.10 - 1.40	A-2-4(0)	23	9	20.2	47.1	8.5	24.2	100	96	35		
S-38	24m LT	18+20	0.40 - 1.20	A-2-4(0)	22	NP	27.0	55.2	3.7	14.1	100	96	19		2.5
S-4	7.5m LT	19+00	0.00 - 0.60	A-2-4(0)	17	NP	39.2	48.3	4.4	8.1	99	89	13		
S-4A	7.5m LT	19+00	1.30 - 1.80	A-3(0)	16	NP	47.1	47.1	1.8	4.0	100	86	6	34.4	1.8
S-39	21.5m RT	19+20	0.80 - 1.00	A-2-4(0)	18	NP	49.1	37.5	3.3	10.1	100	83	14		2.4
S-6	15.5m RT	20+00	0.00 - 0.90	A-4(0)	29	9	30.7	33.9	15.2	20.2	99	81	37		
S-6A	15.5m RT	20+00	0.90 - 1.20	A-6(4)	28	13	37.6	26.7	11.5	24.2	100	77	37	19.2	1.9
S-40	23m RT	20+40	0.00 - 1.30	A-3(0)	18	NP	27.8	64.0	0.1	8.1	98	90	10		
S-40A	23m RT	20+40	1.30 - 1.60	A-2-4(0)	21	NP	7.0	71.7	5.1	16.1	100	98	23		3.9
S-40B	23m RT	20+40	1.60 - 1.90	A-6(2)	37	12	27.8	28.6	13.4	30.2	100	82	45		6.5
S-40C	23m RT	20+40	2.20 - 2.50	A-6(3)	38	18	40.7	20.3	6.7	32.2	100	74	40		
S-40D	23m RT	20+40	2.60 - 3.10	A-7-6(18)	44	22	1.0	23.2	25.5	50.4	100	99	82		
S-7	16m RT	21+00	0.00 - 0.50	A-6(4)	31	14	21.8	29.9	16.0	32.3	100	88	51		
S-7A	16m RT	21+00	0.60 - 1.20	A-6(7)	35	19	19.4	30.3	16.0	34.3	100	86	54		

NOTE: SEE SHEETS NO.4,5 & 6 FOR -L- ALIGNMENT

SYSTIME USERNAME DGN