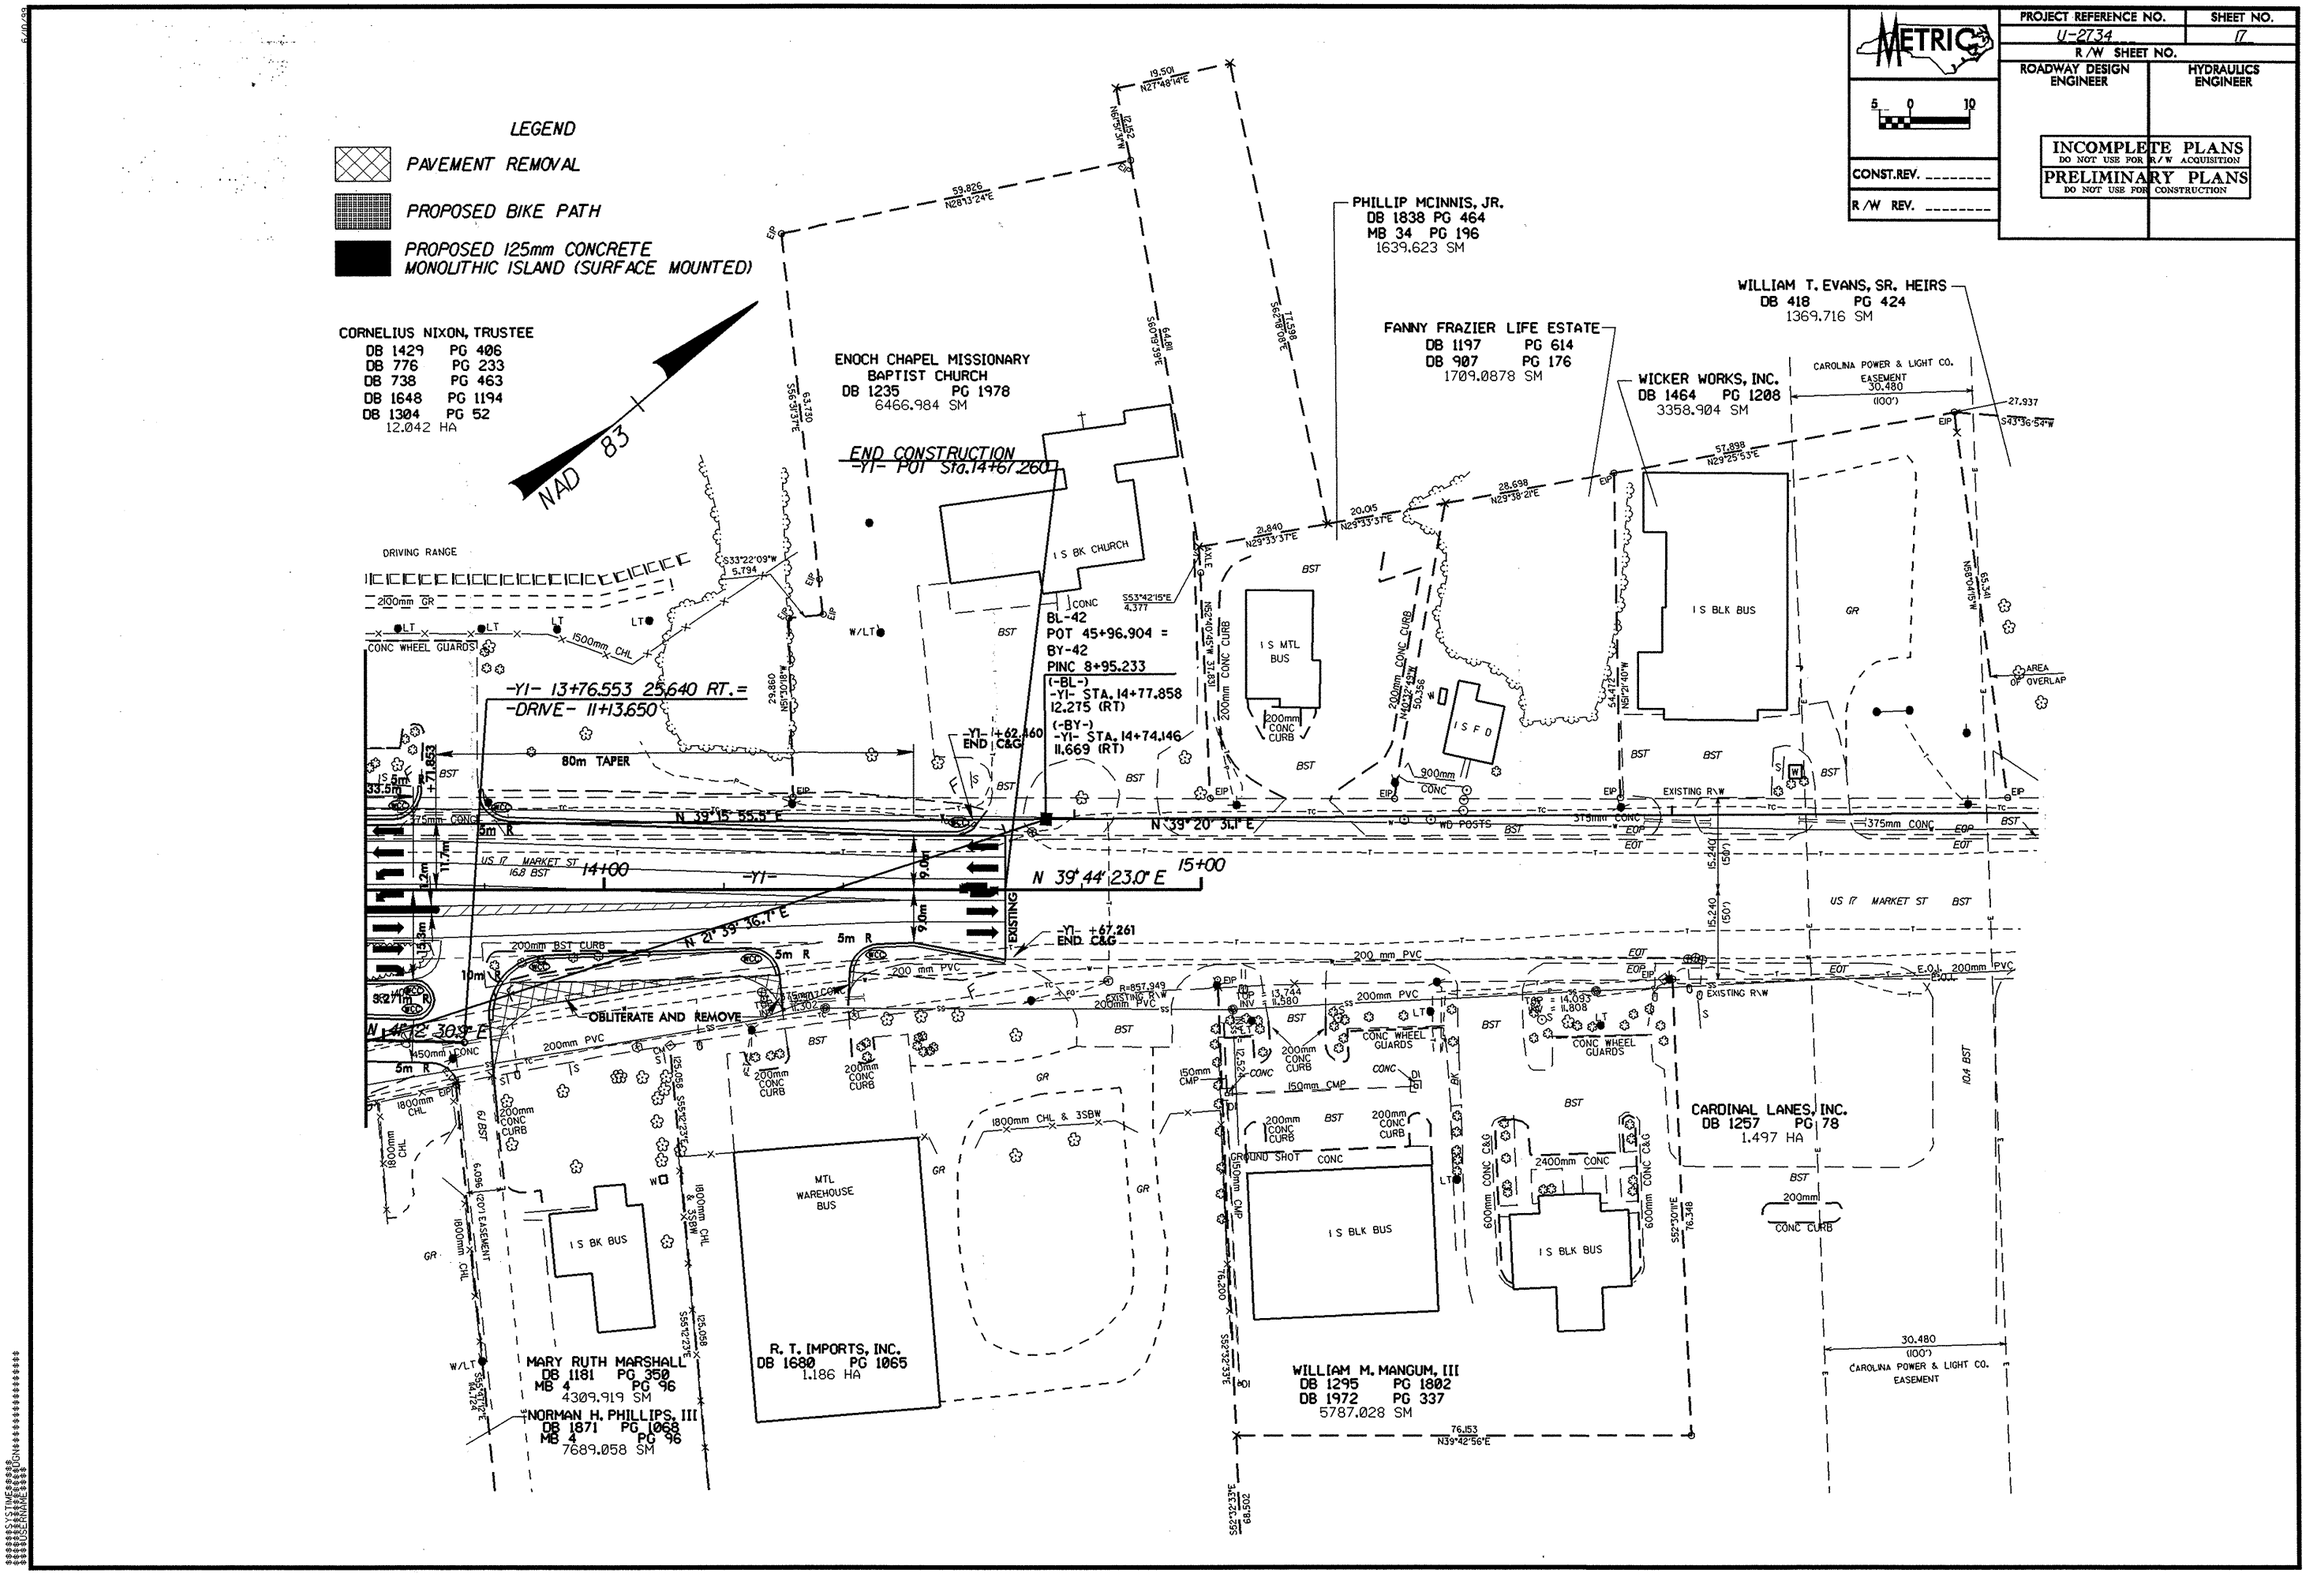

METRIC
PROJECT REFERENCE NO.
U-2734
SHEET NO.
17
R/W SHEET NO.
ROADWAY DESIGN ENGINEER
HYDRAULICS ENGINEER
INCOMPLETE PLANS
DO NOT USE FOR R/W ACQUISITION
PRELIMINARY PLANS
DO NOT USE FOR CONSTRUCTION
CONST.REV.
R/W REV.
LEGEND
PAVEMENT REMOVAL
PROPOSED BIKE PATH
PROPOSED 125mm CONCRETE MONOLITHIC ISLAND (SURFACE MOUNTED)
NAD 83
CORNELIUS NIXON, TRUSTEE
DB 1429 PG 406
DB 776 PG 233
DB 738 PG 463
DB 1648 PG 1194
DB 1304 PG 52
12.042 HA
ENOCH CHAPEL MISSIONARY BAPTIST CHURCH
DB 1235 PG 1978
6466.984 SM
END CONSTRUCTION
-Y1- POT Sta.14+67.260
PHILLIP MCINNIS, JR.
DB 1838 PG 464
MB 34 PG 196
1639.623 SM
FANNY FRAZIER LIFE ESTATE
DB 1197 PG 614
DB 907 PG 176
1709.0878 SM
WICKER WORKS, INC.
DB 1464 PG 1208
3358.904 SM
WILLIAM T. EVANS, SR. HEIRS
DB 418 PG 424
1369.716 SM
CAROLINA POWER & LIGHT CO. EASEMENT
DRIVING RANGE
I S BK CHURCH
I S MTL BUS
I S BLK BUS
I S F D
BL-42
POT 45+96.904 =
BY-42
PINC 8+95.233
(-BL-)
-Y1- STA. 14+77.858
12.275 (RT)
(-BY-)
-Y1- STA. 14+74.146
11.669 (RT)
-Y1- 13+76.553 25.640 RT.=
-DRIVE- 11+13.650
80m TAPER
N 39°15'55.5" E
N 39°20'31.1" E
N 39°44'23.0" E
N 21°39'36.7" E
N 41°12'30.9" E
US 17 MARKET ST
14+00
15+00
-Y1- +62.460 END C&G
-Y1- +67.261 END C&G
EXISTING
OBLITERATE AND REMOVE
MTL WAREHOUSE BUS
I S BK BUS
I S BLK BUS
I S BLK BUS
CARDINAL LANES, INC.
DB 1257 PG 78
1.497 HA
MARY RUTH MARSHALL
DB 1181 PG 350
MB 4 PG 96
4309.919 SM
NORMAN H. PHILLIPS, III
DB 1871 PG 1068
MB 4 PG 96
7689.058 SM
R. T. IMPORTS, INC.
DB 1680 PG 1065
1.186 HA
WILLIAM M. MANGUM, III
DB 1295 PG 1802
DB 1972 PG 337
5787.028 SM