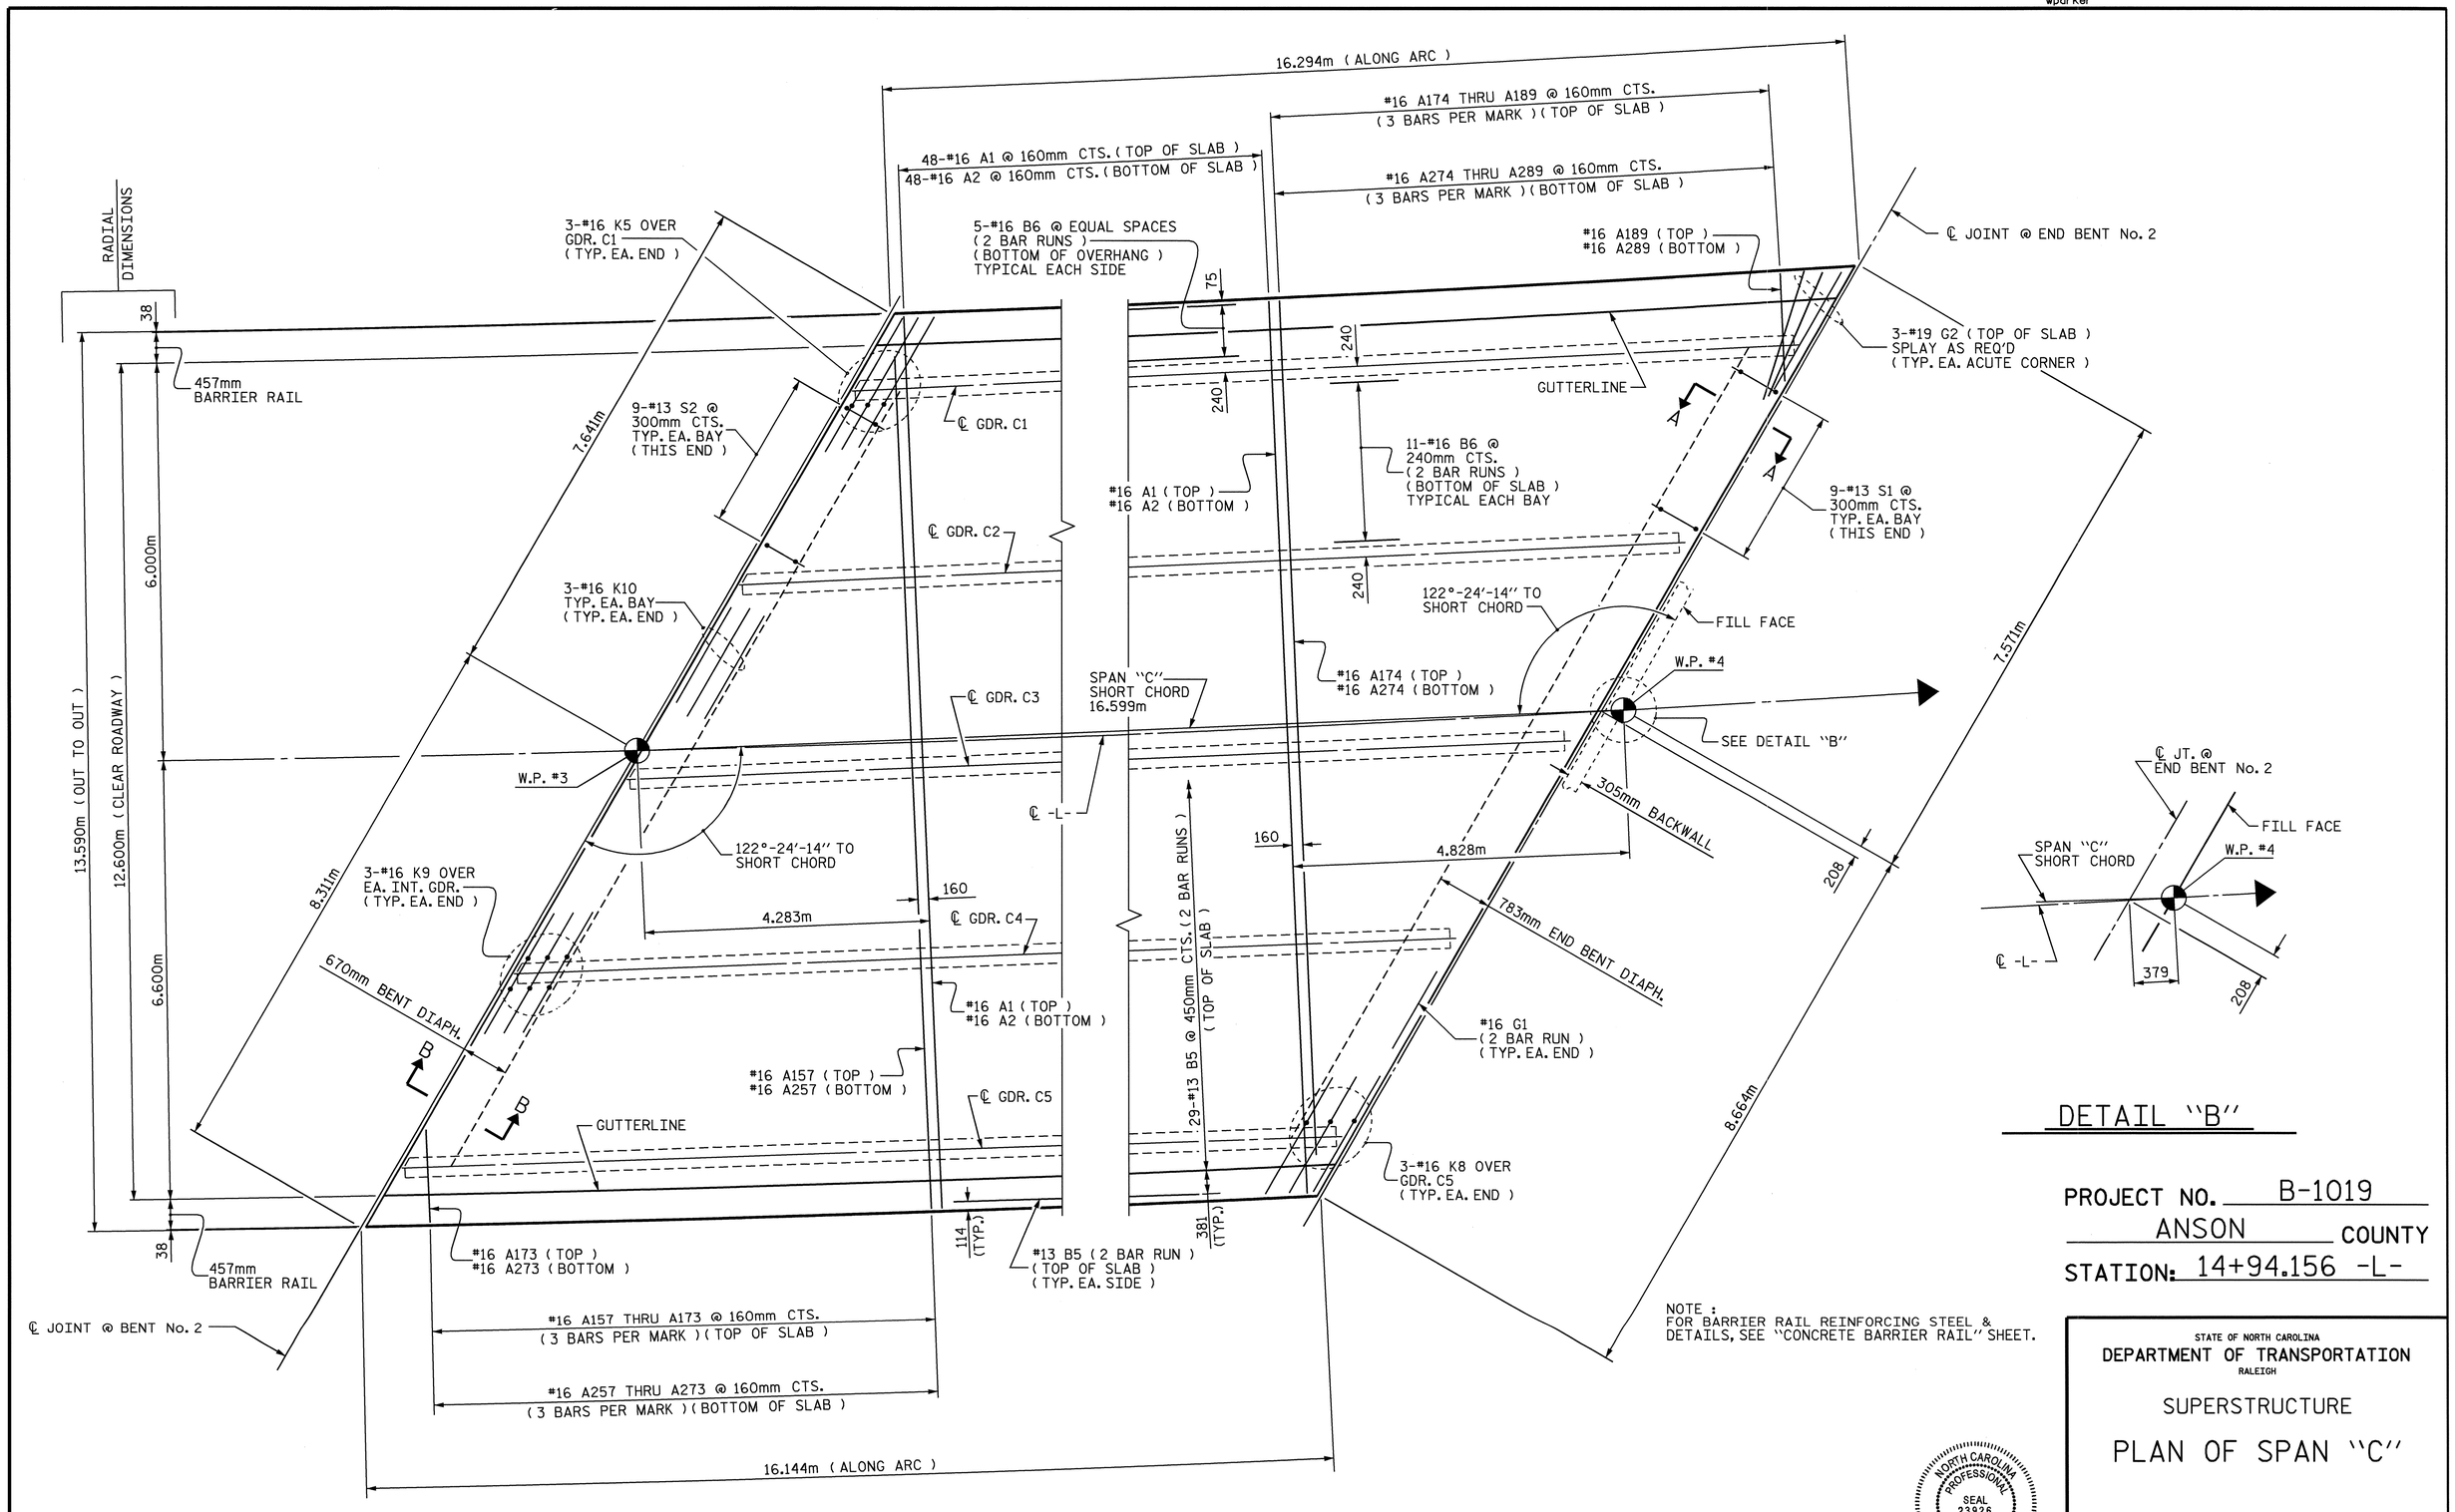


NOTE :
FOR BARRIER RAIL REINFORCING STEEL & DETAILS, SEE "CONCRETE BARRIER RAIL" SHEET.

PLAN OF SPAN "C"

PROJECT NO. B-1019
ANSON COUNTY
STATION: 14+94.156 -L-

STATE OF NORTH CAROLINA
DEPARTMENT OF TRANSPORTATION
RALEIGH

SUPERSTRUCTURE

PLAN OF SPAN "C"

NORTH CAROLINA PROFESSIONAL SEAL 23926 ENGINEER BRIAN C. HANKS
7/1/04

| REVISIONS | | | | | | SHEET NO. |
|---|---|---|---|---|---|---|
| NO. | BY: | DATE: | NO. | BY: | DATE: | S-9 |
| 1 | | | 3 | | | TOTAL SHEETS |
| 2 | | | 4 | | | 35 |

DRAWN BY : MIKE BRITT/KWA DATE : 10-18-02
CHECKED BY : W.C. CARTER DATE : 11-03