PROJECT REFERENCE NO.	SHEET NO.
R-2610 A	EC-48/CONST.22
R/W SHEET NO.	
ROADWAY DESIGN ENGINEER	HYDRAULICS ENGINEER

METRIC

5 0 10

CONST.REV.

R/W REV. 03-19-02

SEE SHEET 35 FOR -L- PROFILE
SEE SHEET 38 FOR -RPD- PROFILE
SEE SHEETS 2-H & 2-I FOR DITCH DETAILS
SEE SHEET 35 FOR DITCH PROFILES
SEE CROSS-SECTIONS AND ROADWAY STANDARD DRAWINGS STD. No. 862.01
SHEET 1 FOR SPECIAL MEDIAN GRADING

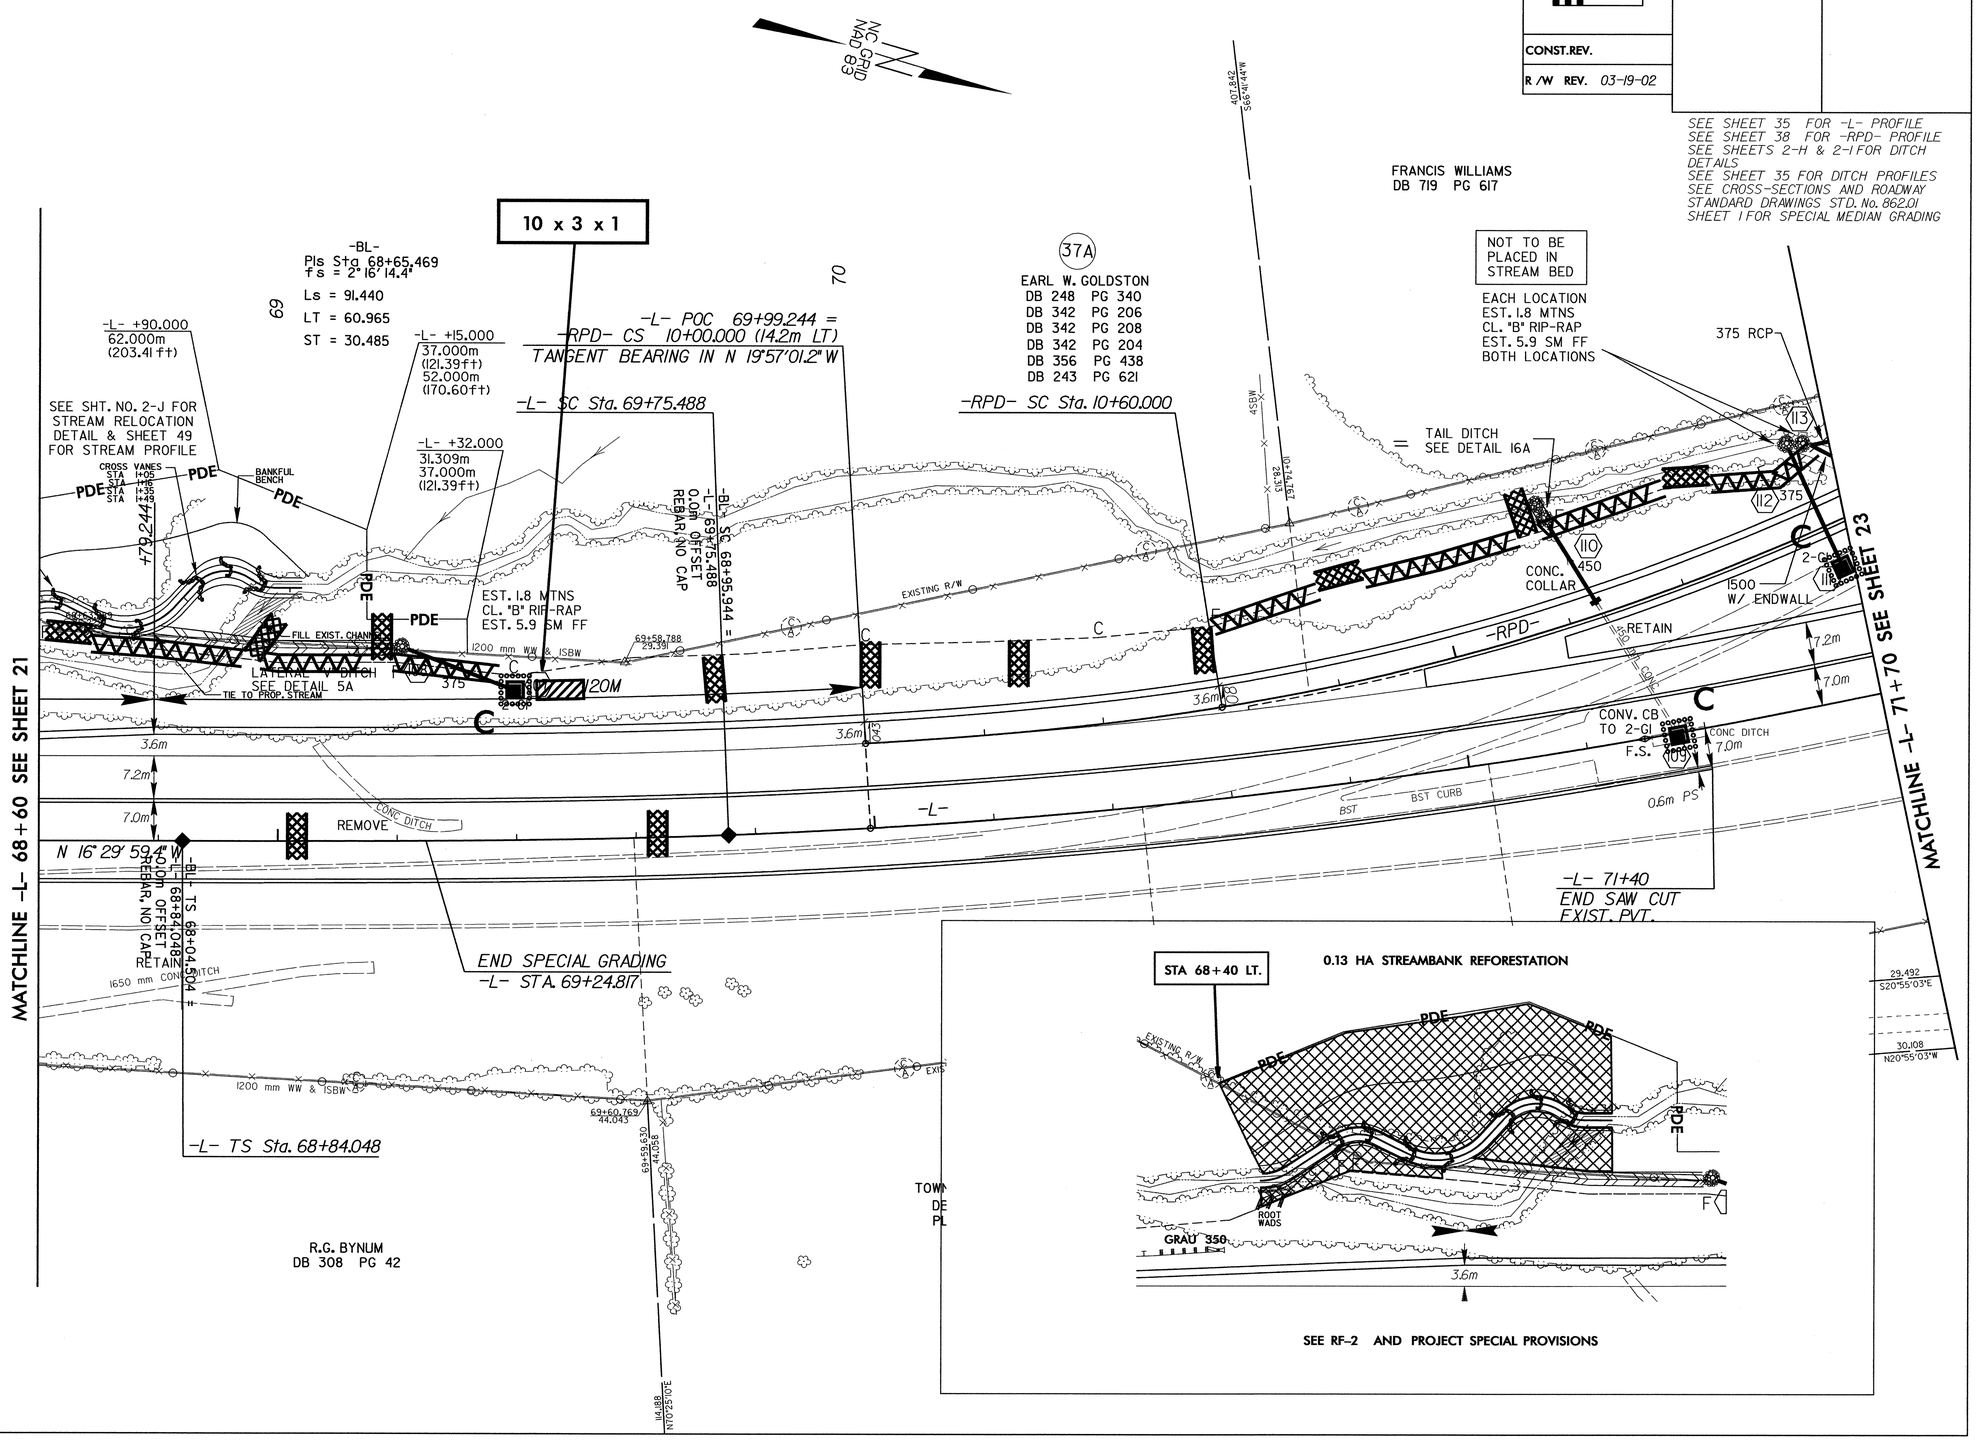

8/17/99

11-DEC-2003 12:12
d:\rev\Rural\R-2610a\proj\r2610as22.psh
mlaugisch AT