8/17/99

REVISIONS

PROJECT REFERENCE NO.	SHEET NO.
R-2610 A	EC-44/CONST.18
R /W SHEET NO.	
ROADWAY DESIGN ENGINEER	HYDRAULICS ENGINEER

METRIC

5 0 10

CONST.REV.

R /W REV. 03-19-02

SEE SHEETS 33 & 34 FOR -L- PROFILE
SEE SHEETS 2-H & 2-I FOR DITCH DETAILS
SEE SHEETS 2-M FOR MEDIAN CROSS-OVER DETAILS

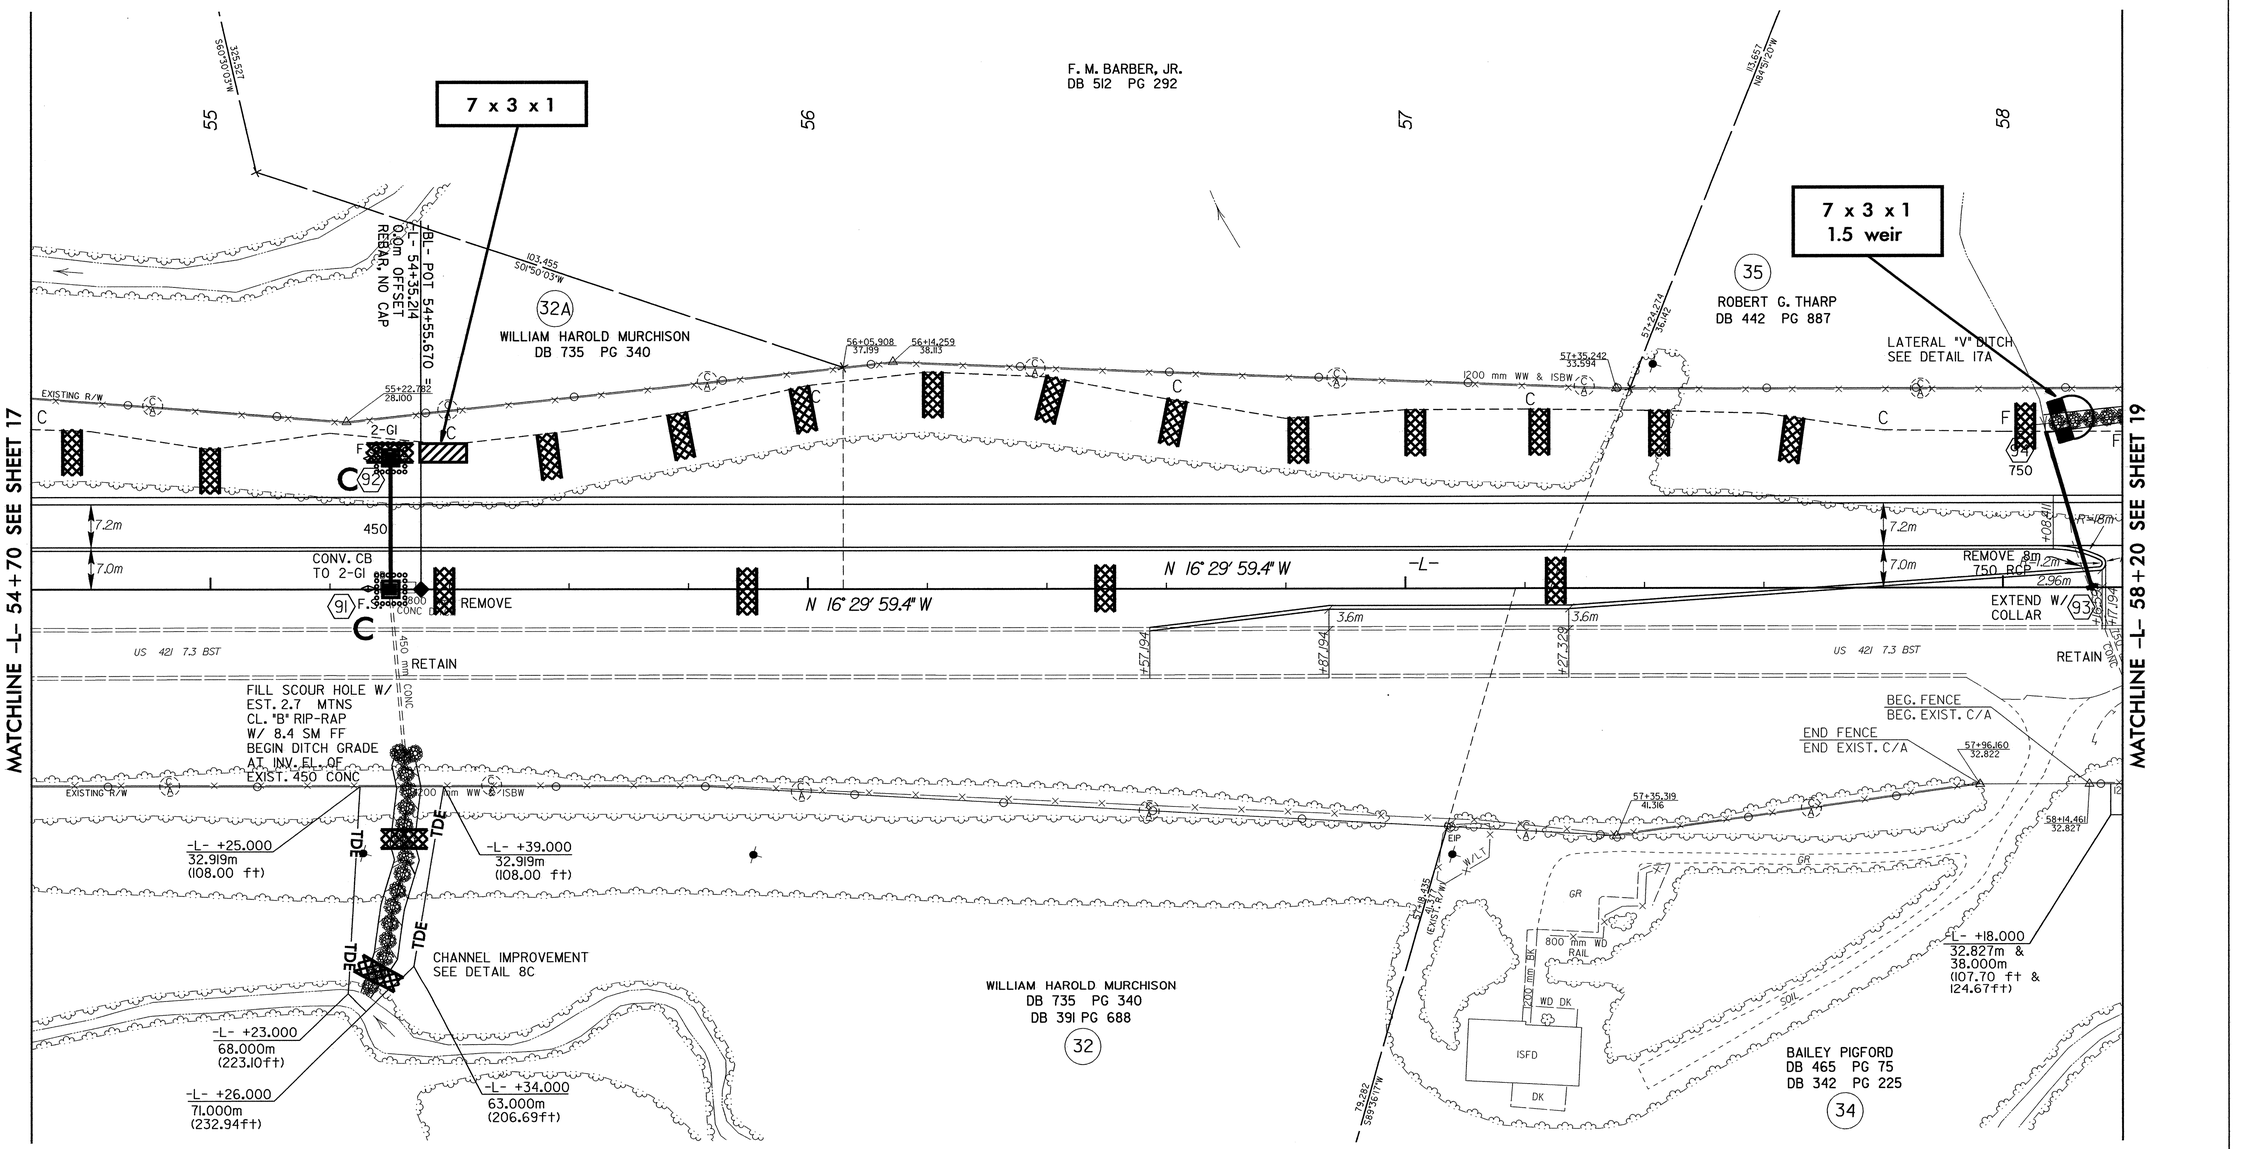

I2:\NDV-2003\RDE\
d:\rdu\figures\r-2610a\pro\r-2610asi8.psh
mlaugesch