METRIC	PROJECT REFERENCE NO.	SHEET NO.
	R-2610A	SIGN-18

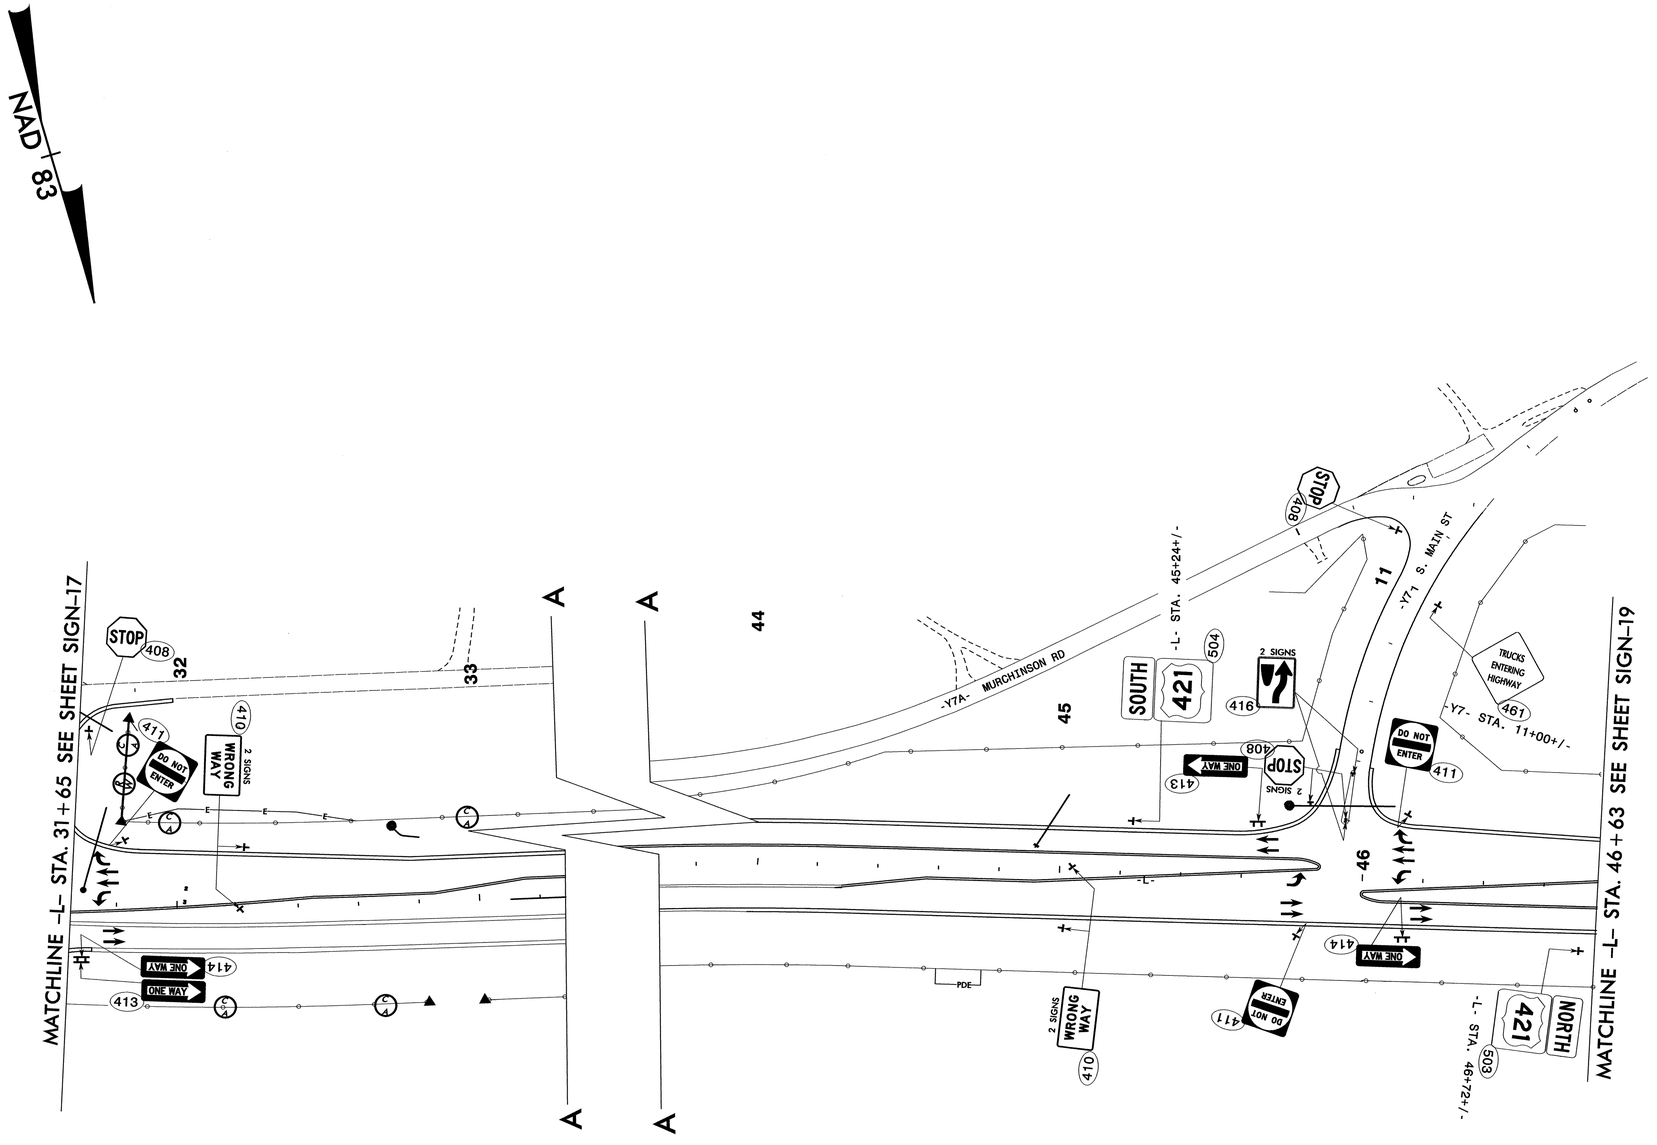

SEPI ENGINEERING GROUP
2300 Rexwoods Drive
Suite 370
Raleigh, NC 27607
Tel:919-789-9977 Fax:789-9591

APPROVED: _____ DATE: _____

NORTH CAROLINA SEAL 20104 ENGINEER SEPIDEH S. ASEFNIA

10.17.03

US 421
PROPOSED SIGNS
STA. 31+65 +/- TO STA. 46+63 +/-

SCALE:	NONE
DATE:	10/03
DWG. BY:	RCD
DESIGN BY:	RCD
REVIEWED BY:	SSA

N. C. DEPARTMENT OF TRANSPORTATION
DIVISION OF HIGHWAYS
TRAFFIC ENGINEERING BRANCH

REVISIONS	
CADD FILE	

$$$$SYSTIME$$$$
$$$$USERNAME$$$$