| METRIC | PROJECT REFERENCE NO. | SHEET NO. |
|---|---|---|
| | R-2610A | SIGN-16 |

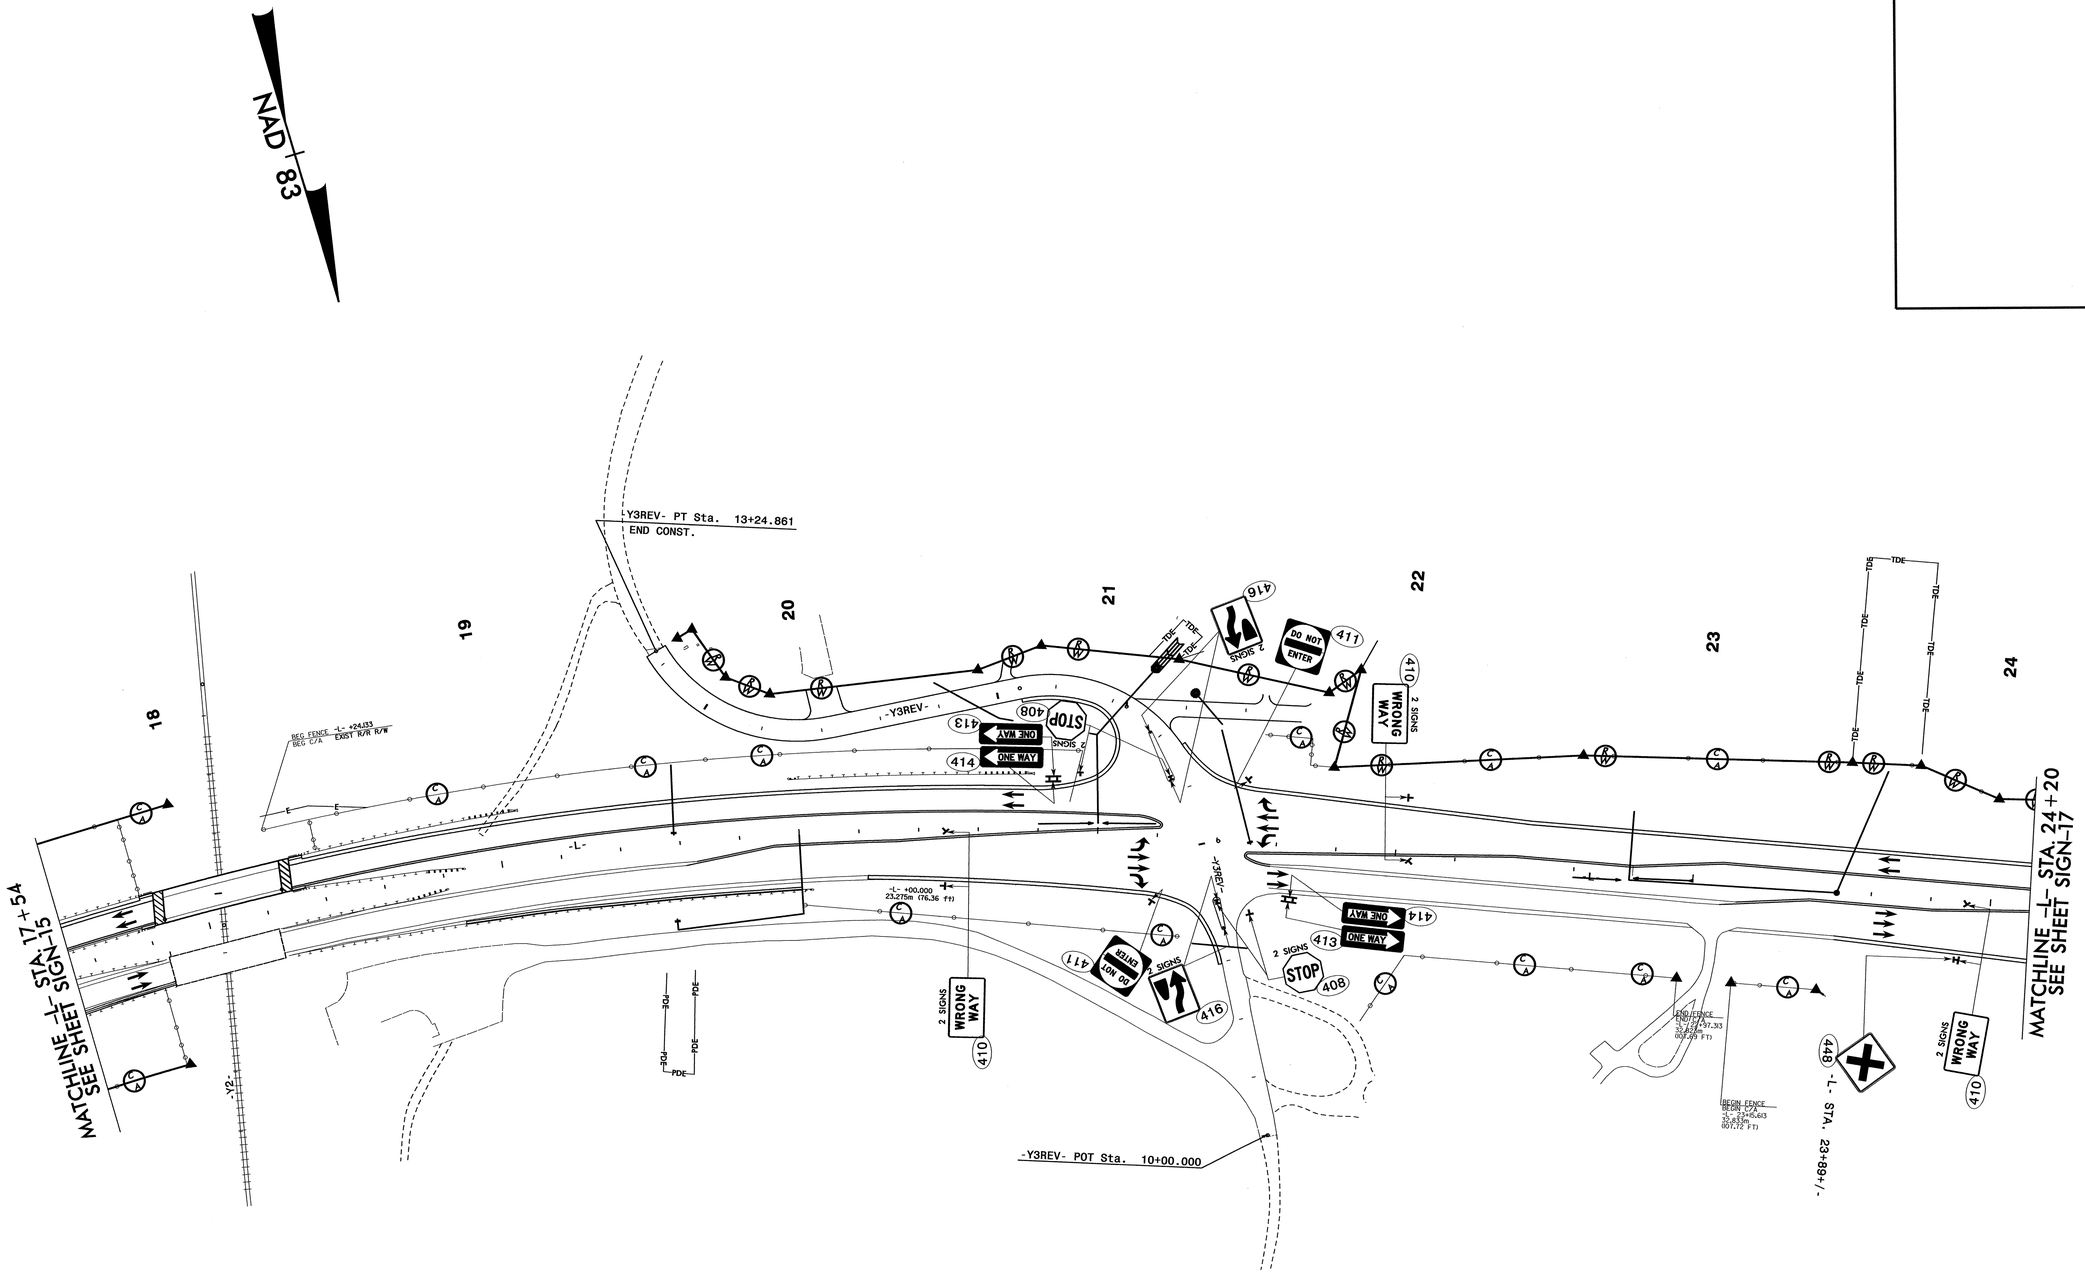


APPROVED:_____ DATE:_____

SEPI ENGINEERING GROUP
2300 Rexwoods Drive
Suite 370
Raleigh, NC 27607
Tel:919-789-9977 Fax:789-9591

NORTH CAROLINA PROFESSIONAL SEAL 20104 ENGINEER SERIDEN S. ASEFNIA
10.10.03

US 421
PROPOSED SIGNS
STA. 17+54+/- TO STA. 24+20+/-

| | |
|---|---|
| SCALE: | NONE |
| DATE: | 10/03 |
| DWG. BY: | RCD |
| DESIGN BY: | RCD |
| REVIEWED BY: | SSA |

N. C. DEPARTMENT OF TRANSPORTATION
DIVISION OF HIGHWAYS
TRAFFIC ENGINEERING BRANCH

REVISIONS

CADD FILE

$$$$SYSTIME$$$$
$$$$DGN$$$$
$$$$DGNNAME$$$$