11/6/2003
us\71000164\05_Site_2\02_Drawings\(2_final\R2610A_SD_AS_02.DGN
mostrishko

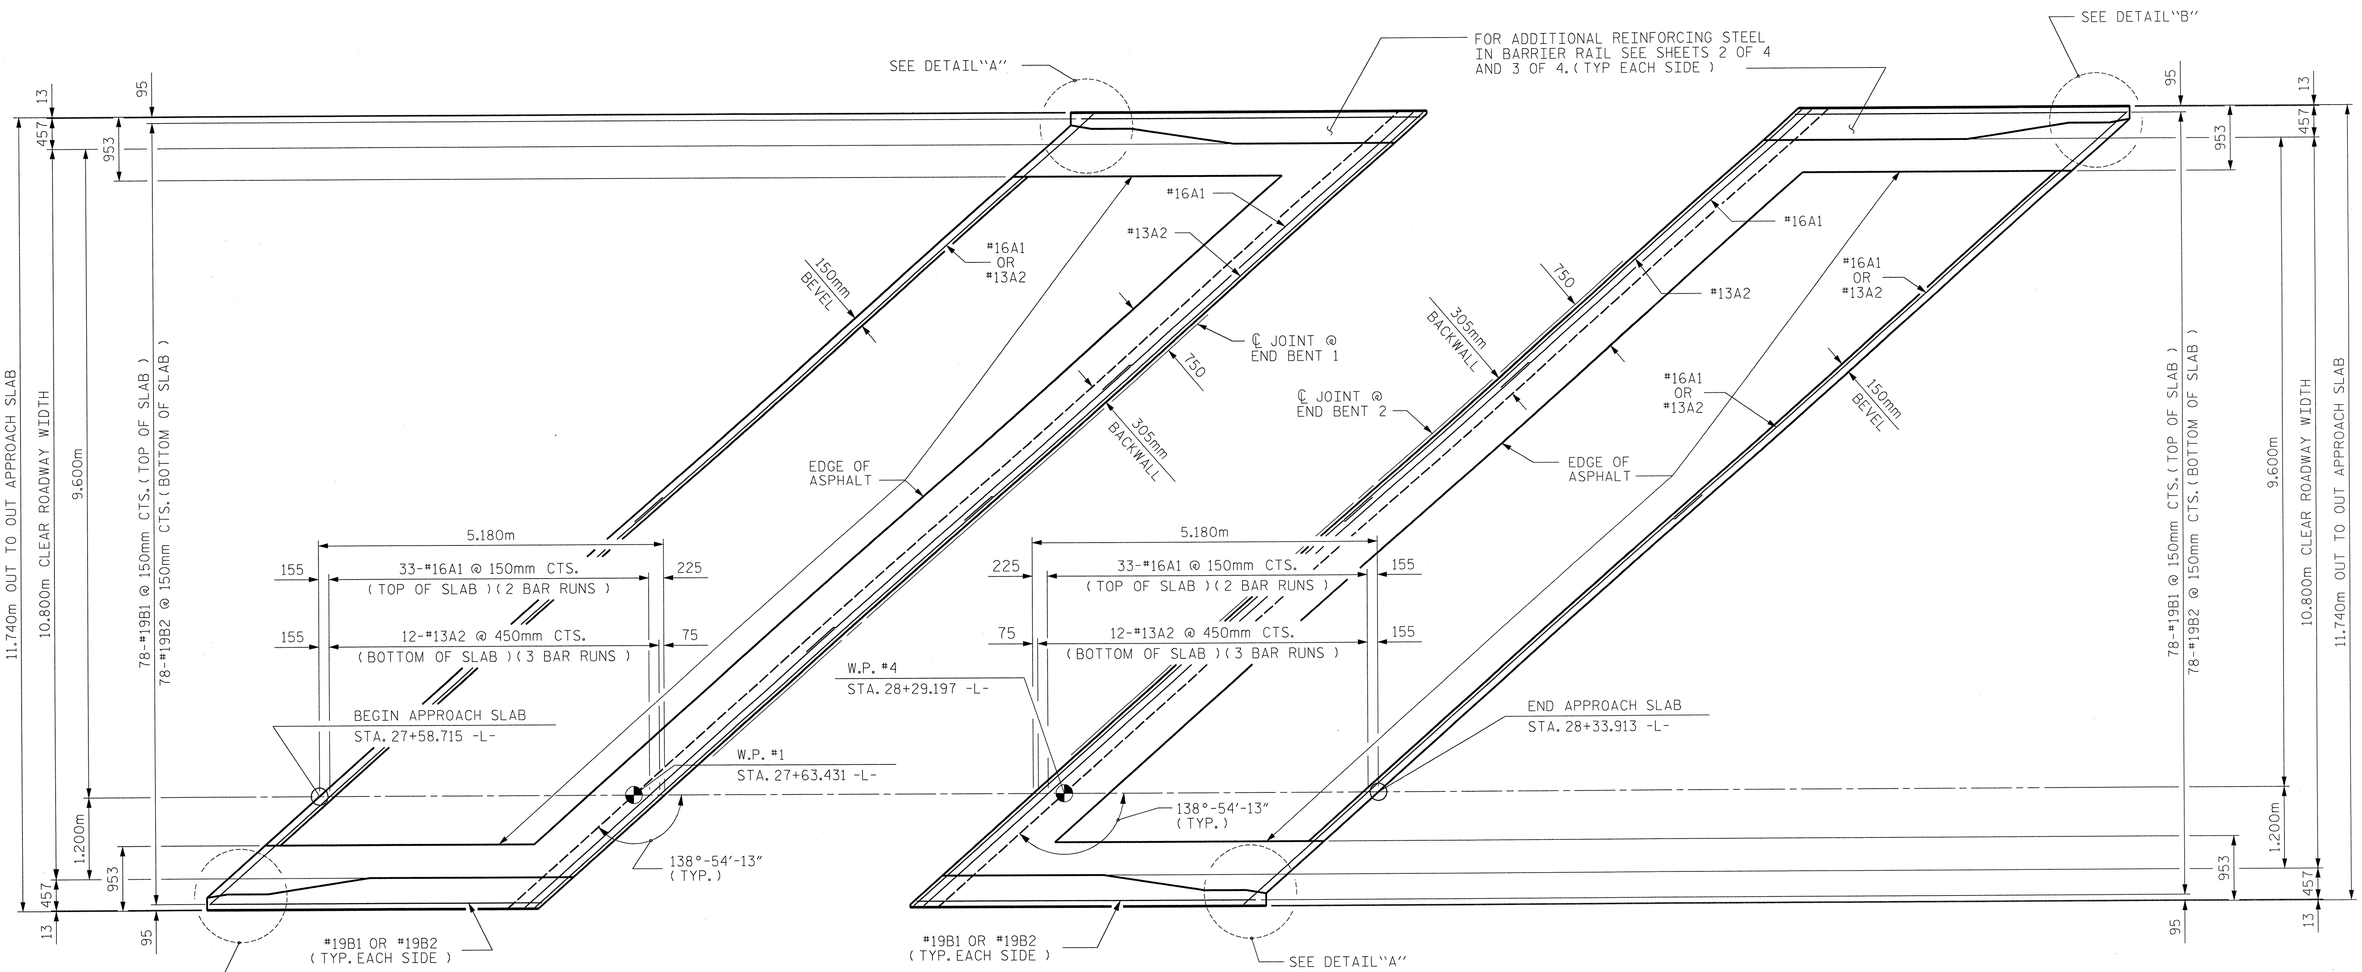

PLAN OF APPROACH SLAB AT END BENT 1

PLAN OF APPROACH SLAB AT END BENT 2

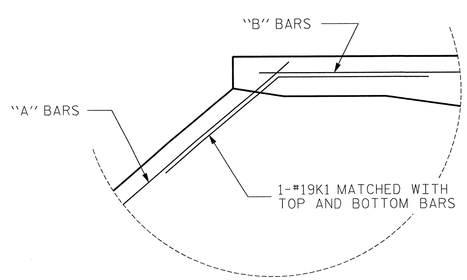

DETAIL "A"

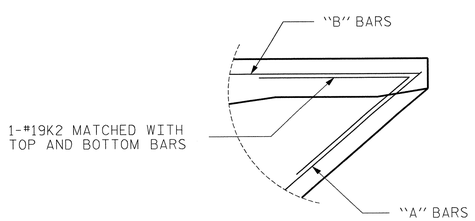

DETAIL "B"

NORTH CAROLINA PROFESSIONAL SEAL 11809 ENGINEER HUNG-YU PAO
11-19-03

PROJECT NO. R-2610A
CHATHAM COUNTY
STATION: 27+85.488 -L-
SHEET 1 OF 4

STATE OF NORTH CAROLINA
DEPARTMENT OF TRANSPORTATION
RALEIGH

BRIDGE APPROACH SLAB FOR FLEXIBLE PAVEMENT WITH BARRIER RAIL (LEFT LANE BRIDGE)

REVISIONS						SHEET NO.
NO.	BY:	DATE:	NO.	BY:	DATE:	S-79
1			3			TOTAL SHEETS
2			4			82

STR #2

Stantec
Stantec Consulting Services Inc.
Suite 300, 801 Jones Franklin Road
Raleigh, NC
27606
Tel. 919.851.6866
Fax. 919.851.7024
www.stantec.com

DRAWN BY : M. J. OSTRISHKO DATE : 7-21-03
CHECKED BY : H. PAO DATE : 7-30-03