11/12/2003
u:\71000164\05_Site_2\02_Drawings\02_final\R2610A_SD_SA_02.DGN
mostrishko

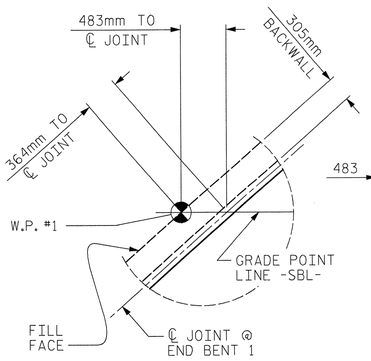

DETAIL A

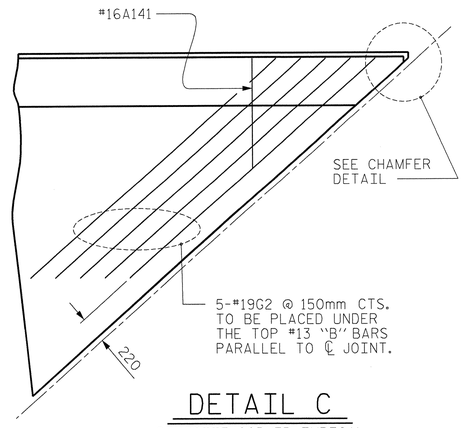

DETAIL C

OPPOSITE CORNER TYPICAL

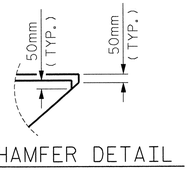

CHAMFER DETAIL

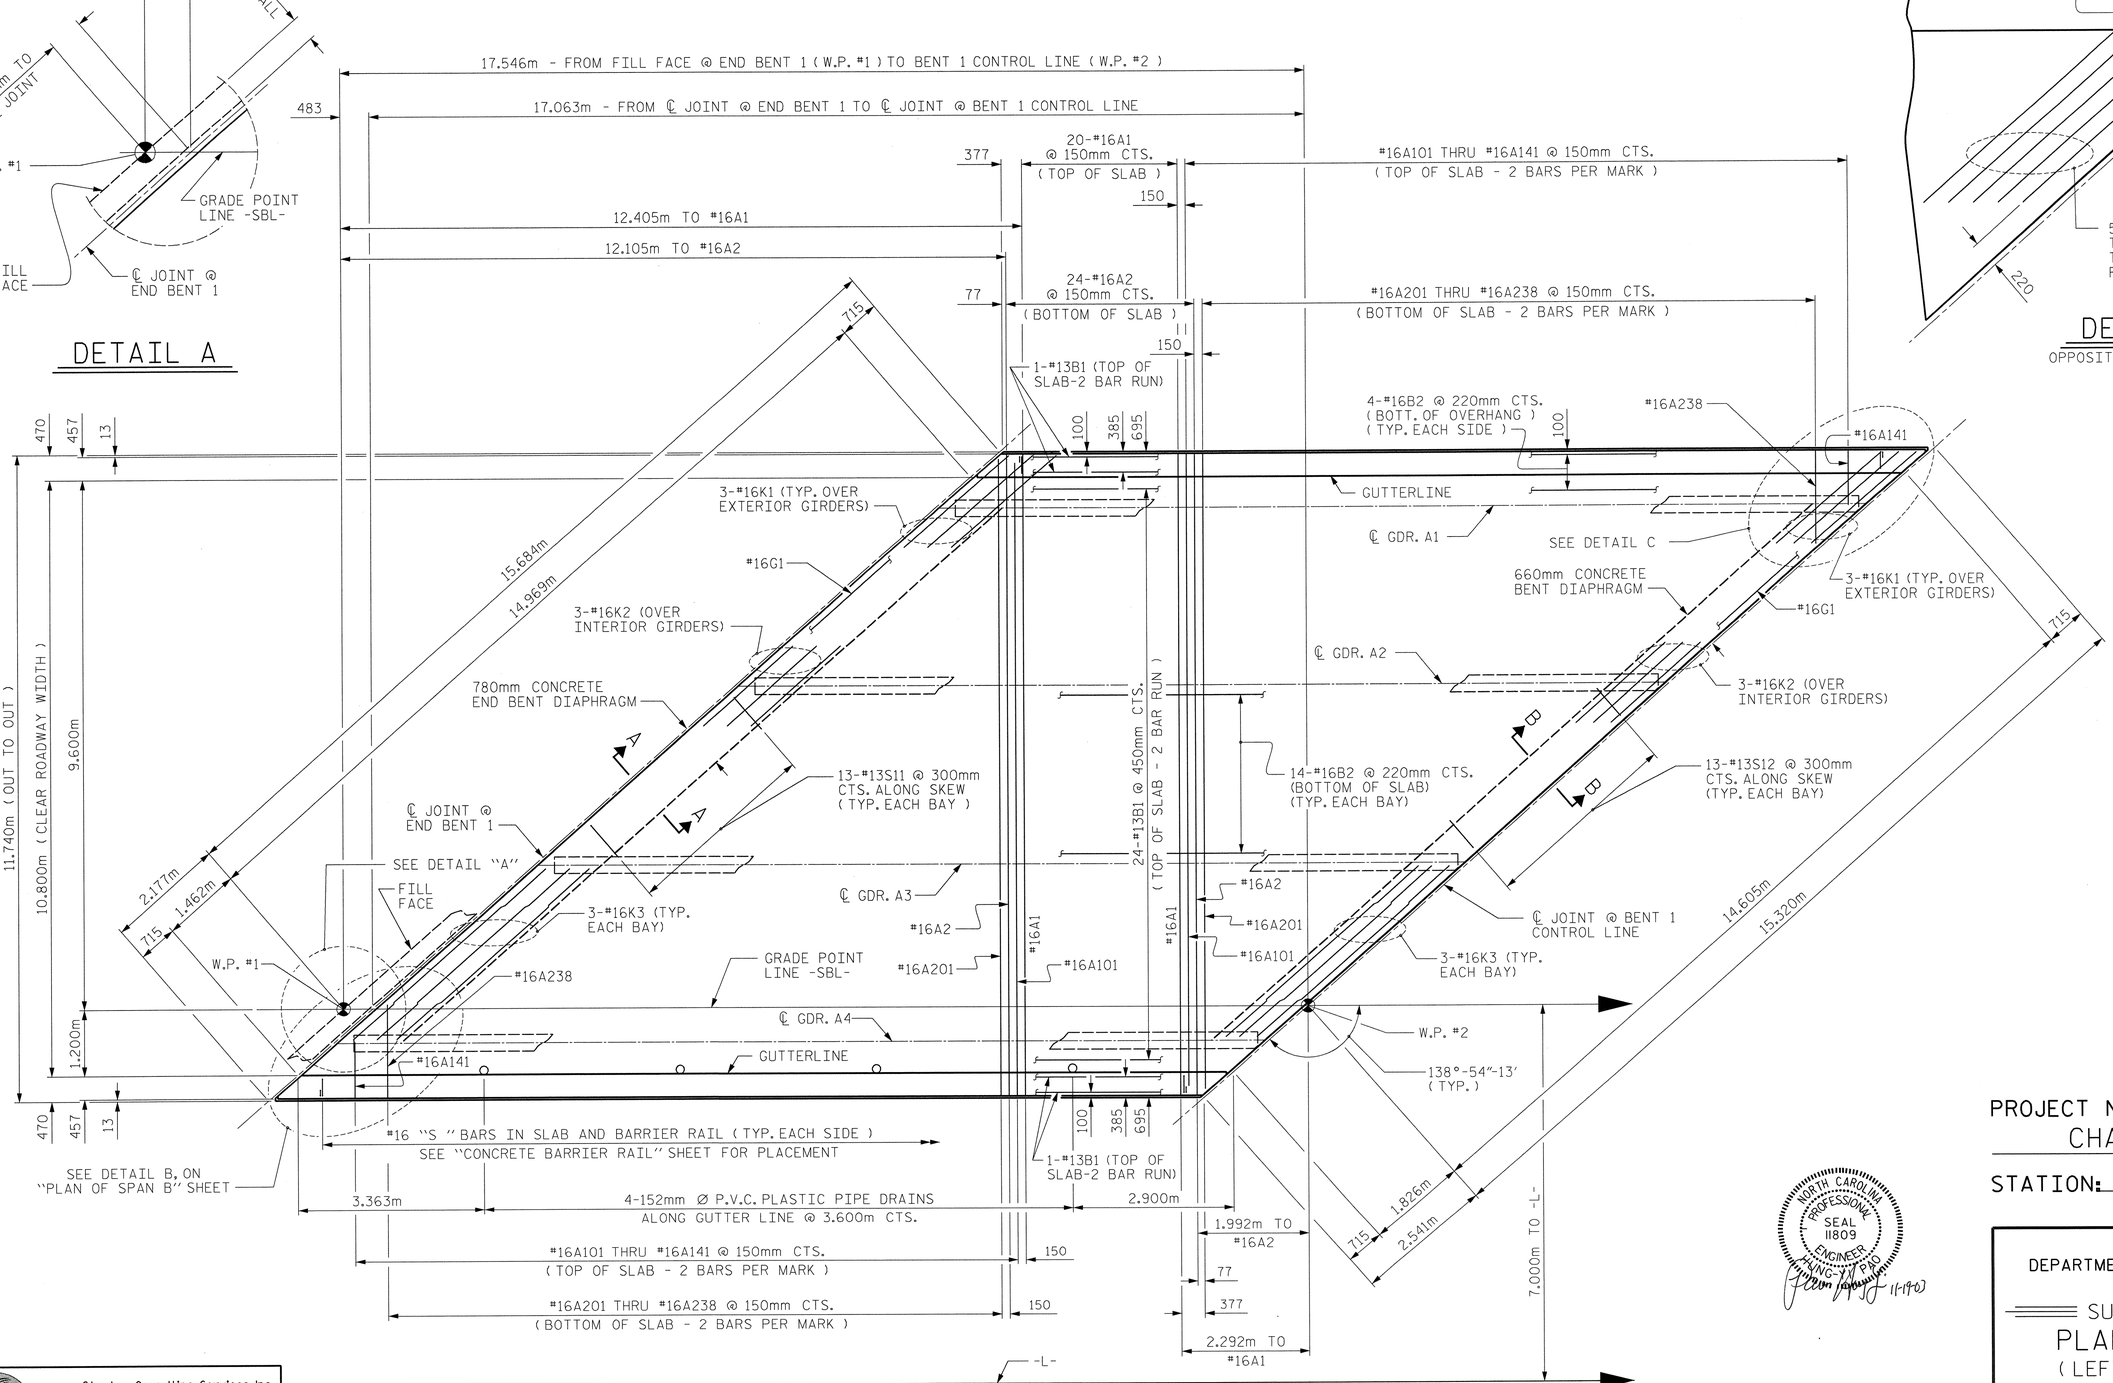

PLAN OF SPAN A

FOR SECTION A-A & B-B SEE "SUPERSTRUCTURE TYPICAL SECTIONS" SHEETS.

NORTH CAROLINA PROFESSIONAL SEAL 11809 ENGINEER JING-YI PAO 11-19-03

PROJECT NO. R-2610A
CHATHAM COUNTY
STATION: 27+85.488 -L-

STATE OF NORTH CAROLINA
DEPARTMENT OF TRANSPORTATION
RALEIGH

SUPERSTRUCTURE
PLAN OF SPAN A
(LEFT LANE BRIDGE)

REVISIONS						SHEET NO.
NO.	BY:	DATE:	NO.	BY:	DATE:	S-46
1			3			TOTAL SHEETS
2			4			82

STR. #2

Stantec
Stantec Consulting Services Inc.
Suite 300, 801 Jones Franklin Road
Raleigh, NC
27606
Tel. 919.851.6866
Fax. 919.851.7024
www.stantec.com

DRAWN BY : M. J. OSTRISHKO DATE : 3-03
CHECKED BY : S. R. BEABES DATE : 7-03