REVISIONS

NOTE :
REHAB NBL STRUCTURE
ON EXISTING GRADE &
CONSTRUCT SBL STRUCTURE
ON NEW GRADE

METRIC	PROJECT REFERENCE NO.	SHEET NO.
5 0 10	R-2610A	9
	R /W SHEET NO.	
CONST.REV.	ROADWAY DESIGN ENGINEER	HYDRAULICS ENGINEER
R /W REV.	PRELIMINARY PLANS DO NOT USE FOR CONSTRUCTION	
	INCOMPLETE PLANS DO NOT USE FOR R/W ACQUISITION	
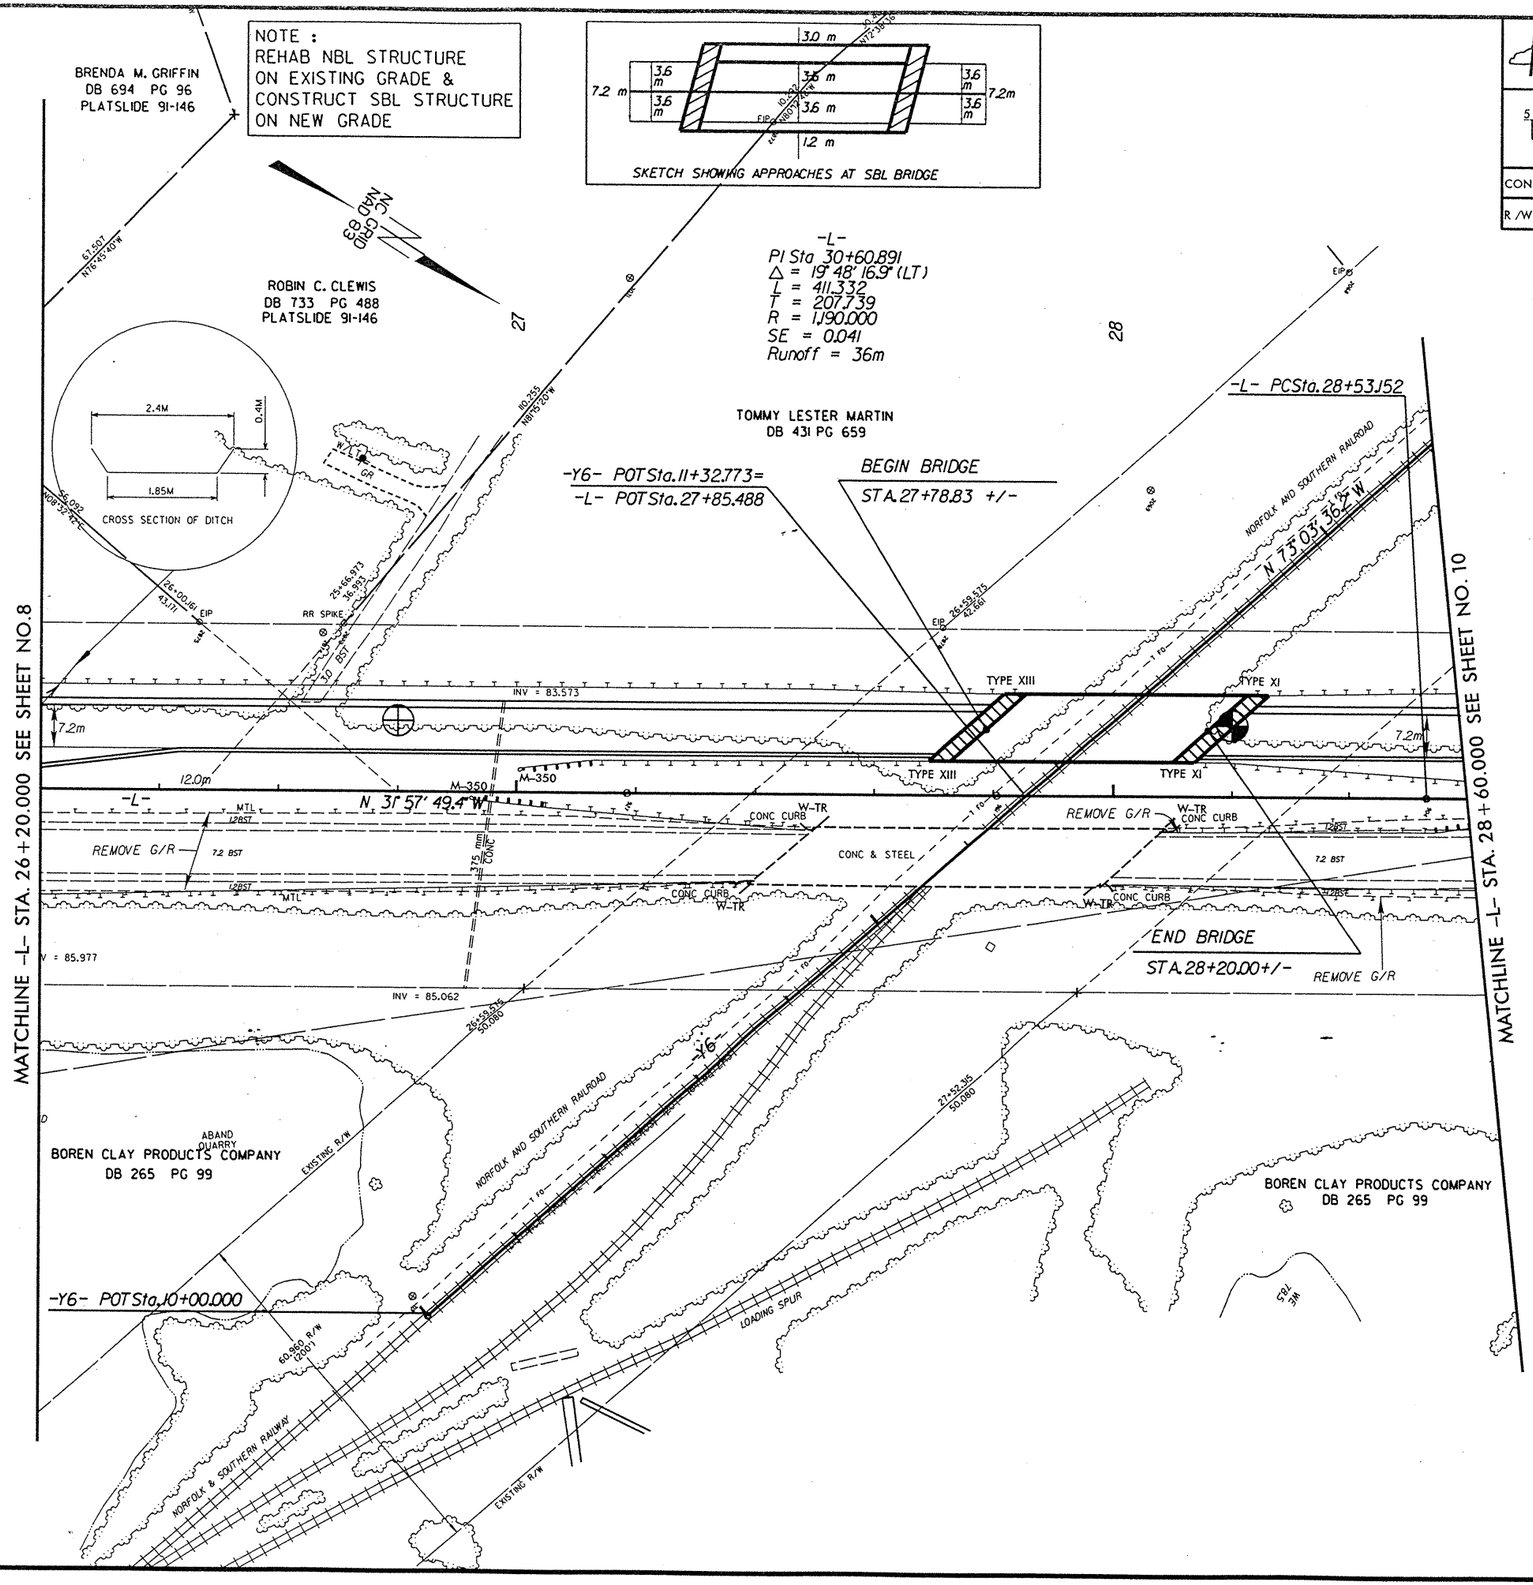
SEE SHEET 26-27, FOR -L- PROFILE