PROJECT REFERENCE NO.	SHEET NO.
R-2610A	2-M
R/W SHEET NO.	

METRIC

5 0 10

CONST.REV.

R/W REV.

ROADWAY DESIGN ENGINEER

NORTH CAROLINA PROFESSIONAL SEAL 17691 ENGINEER RICHARD A. SHILLINGLAW 12-11-03

HYDRAULICS ENGINEER

NORTH CAROLINA PROFESSIONAL SEAL 12786 ENGINEER STEVEN M. BONDOR 12-15-03

SEE PLAN SHTS. 18 & 19 FOR ADDITIONAL INFORMATION

MEDIAN CROSS OVER DETAIL

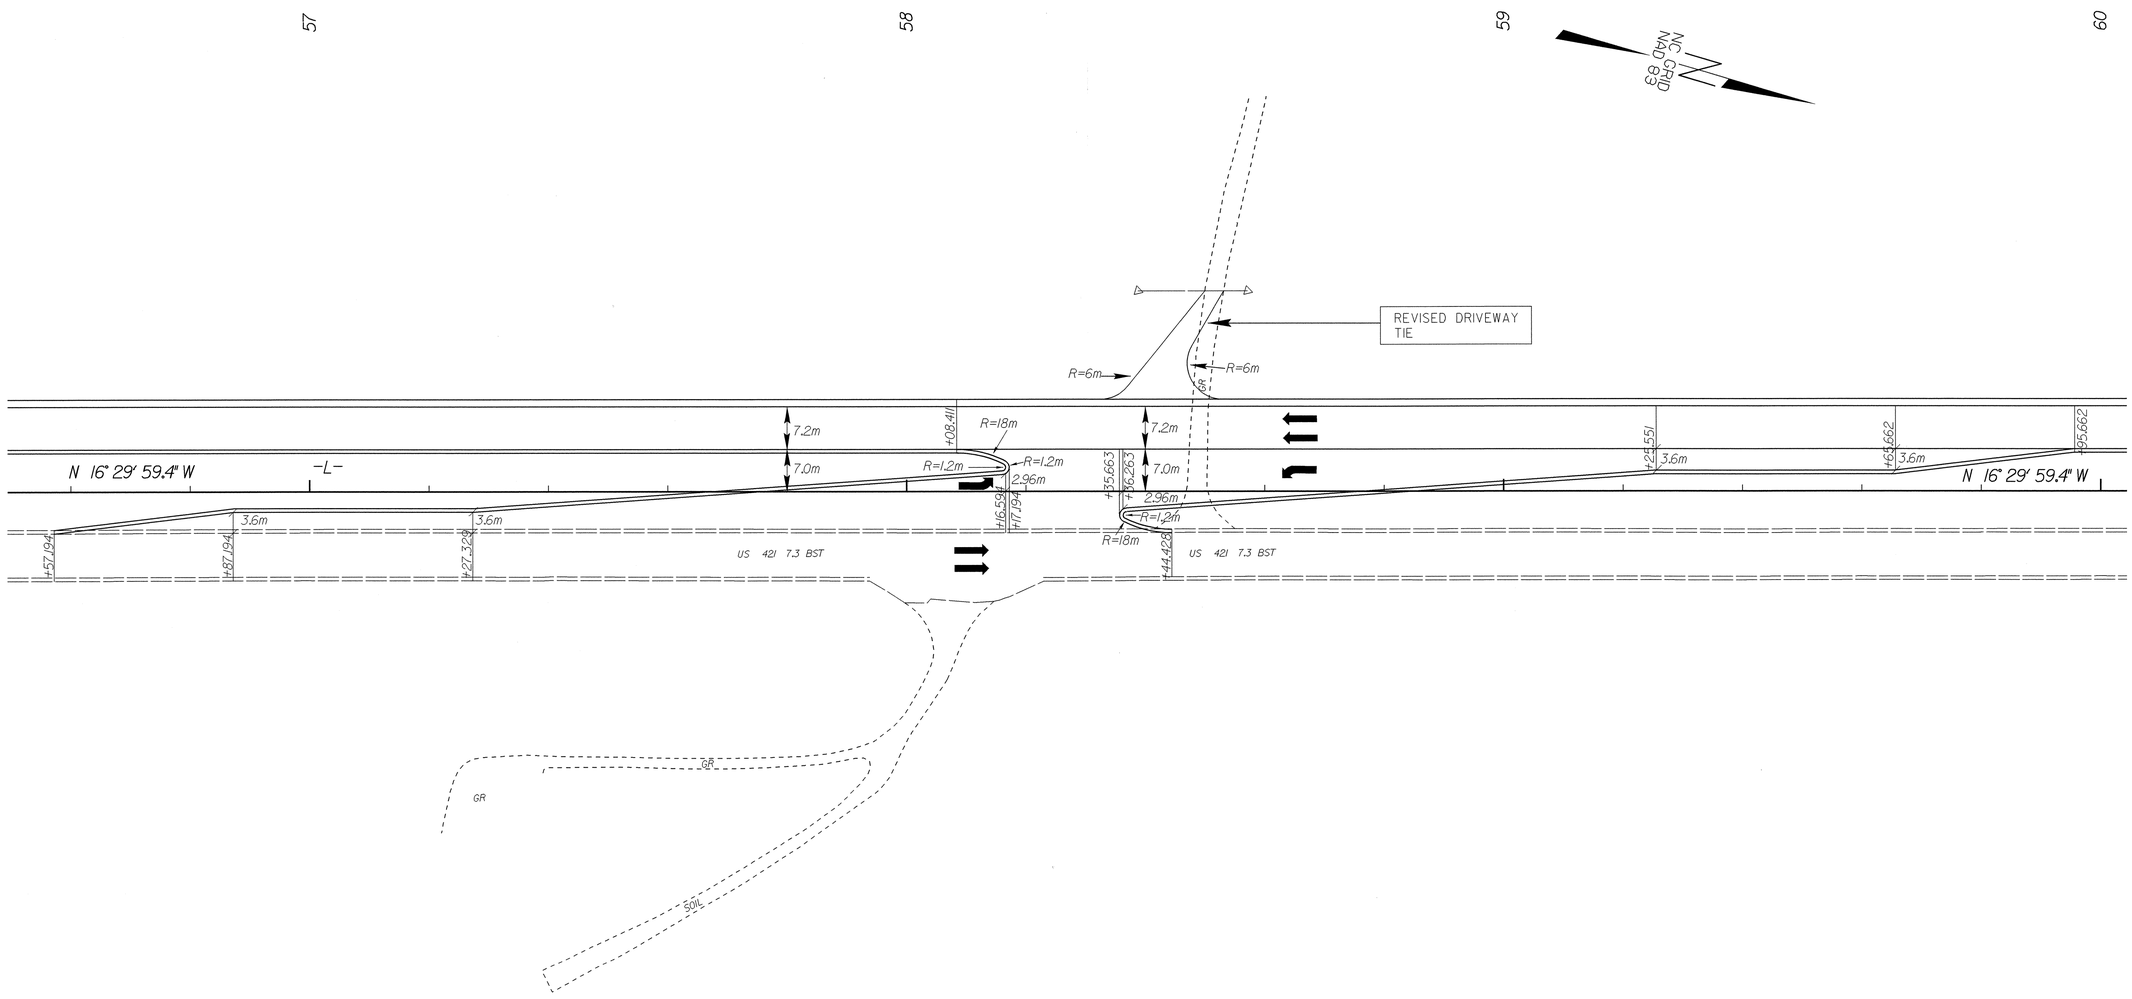

REVISIONS

8/17/99

03-NOV-2003 07:54
R:\proj\R2610A\mdtl.psh
VJAnord AT R0188852