PROJECT REFERENCE NO.	SHEET NO.
R-2610 A	2-L
R/W SHEET NO.	
ROADWAY DESIGN ENGINEER	

METRIC

5 0 10

CONST.REV.

R/W REV.

NORTH CAROLINA PROFESSIONAL SEAL 17691 ENGINEER RICHARD A. SHILLINGLAW 12-11-03

FENCE DETAIL

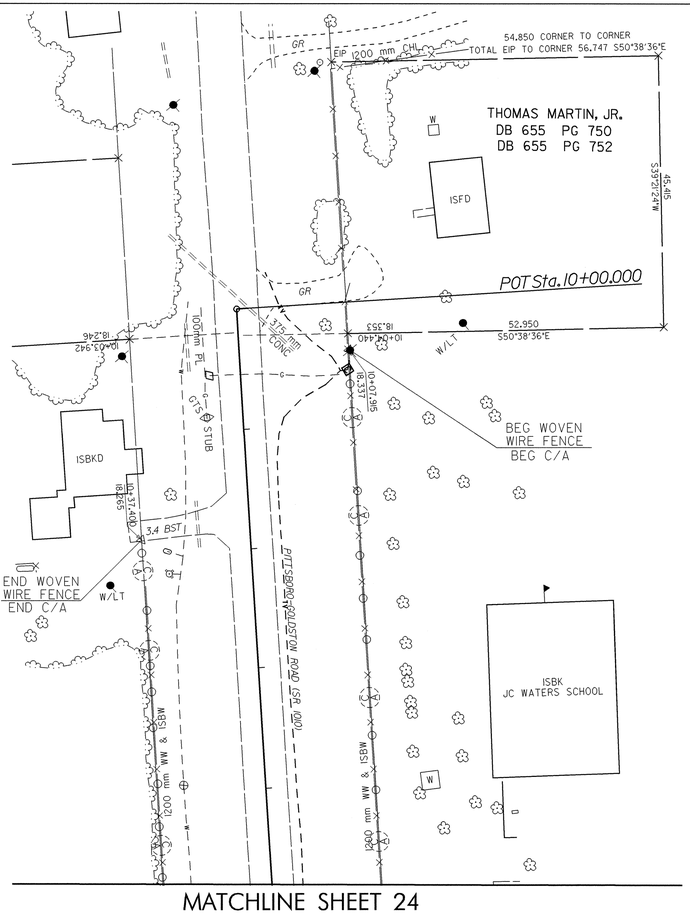

MATCHLINE SHEET 24

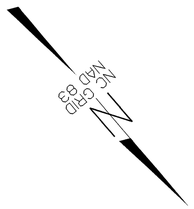

MATCHLINE SHEET 24

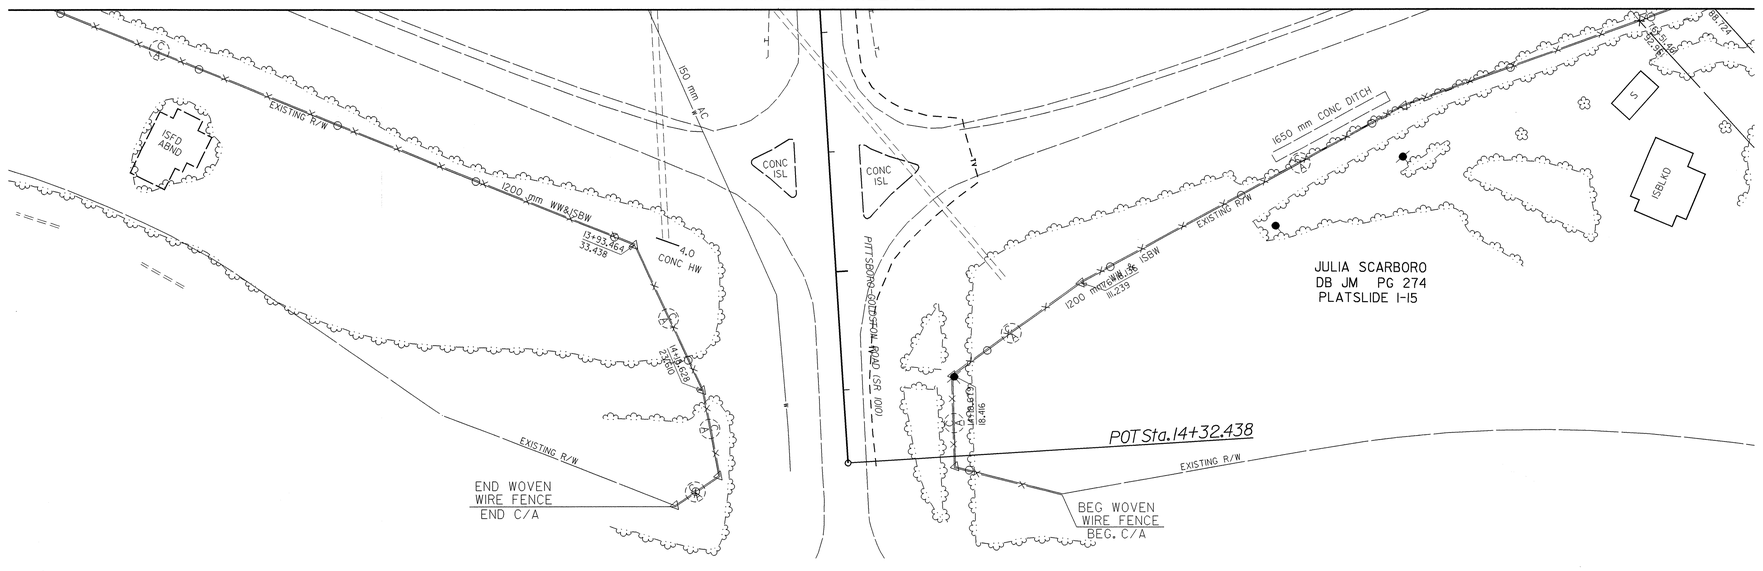

03-NOV-2003 07:54
R:\proj\temp-dgn\pdb
Y:\Arnold A\R0188652