TRANSYSTEMS CORPORATION 4917 Waters Edge Drive, Suite 235 Raleigh, NC 27606 (919) 233-8125

METRIC
5 0 10
SCALE

PROJECT REFERENCE NO.	SHEET NO.
R-2610A	UO-4

UTILITIES BY OTHERS

NOTE:
ALL PROPOSED UTILITY WORK SHOWN ON THIS SHEET WILL BE DONE BY OTHERS

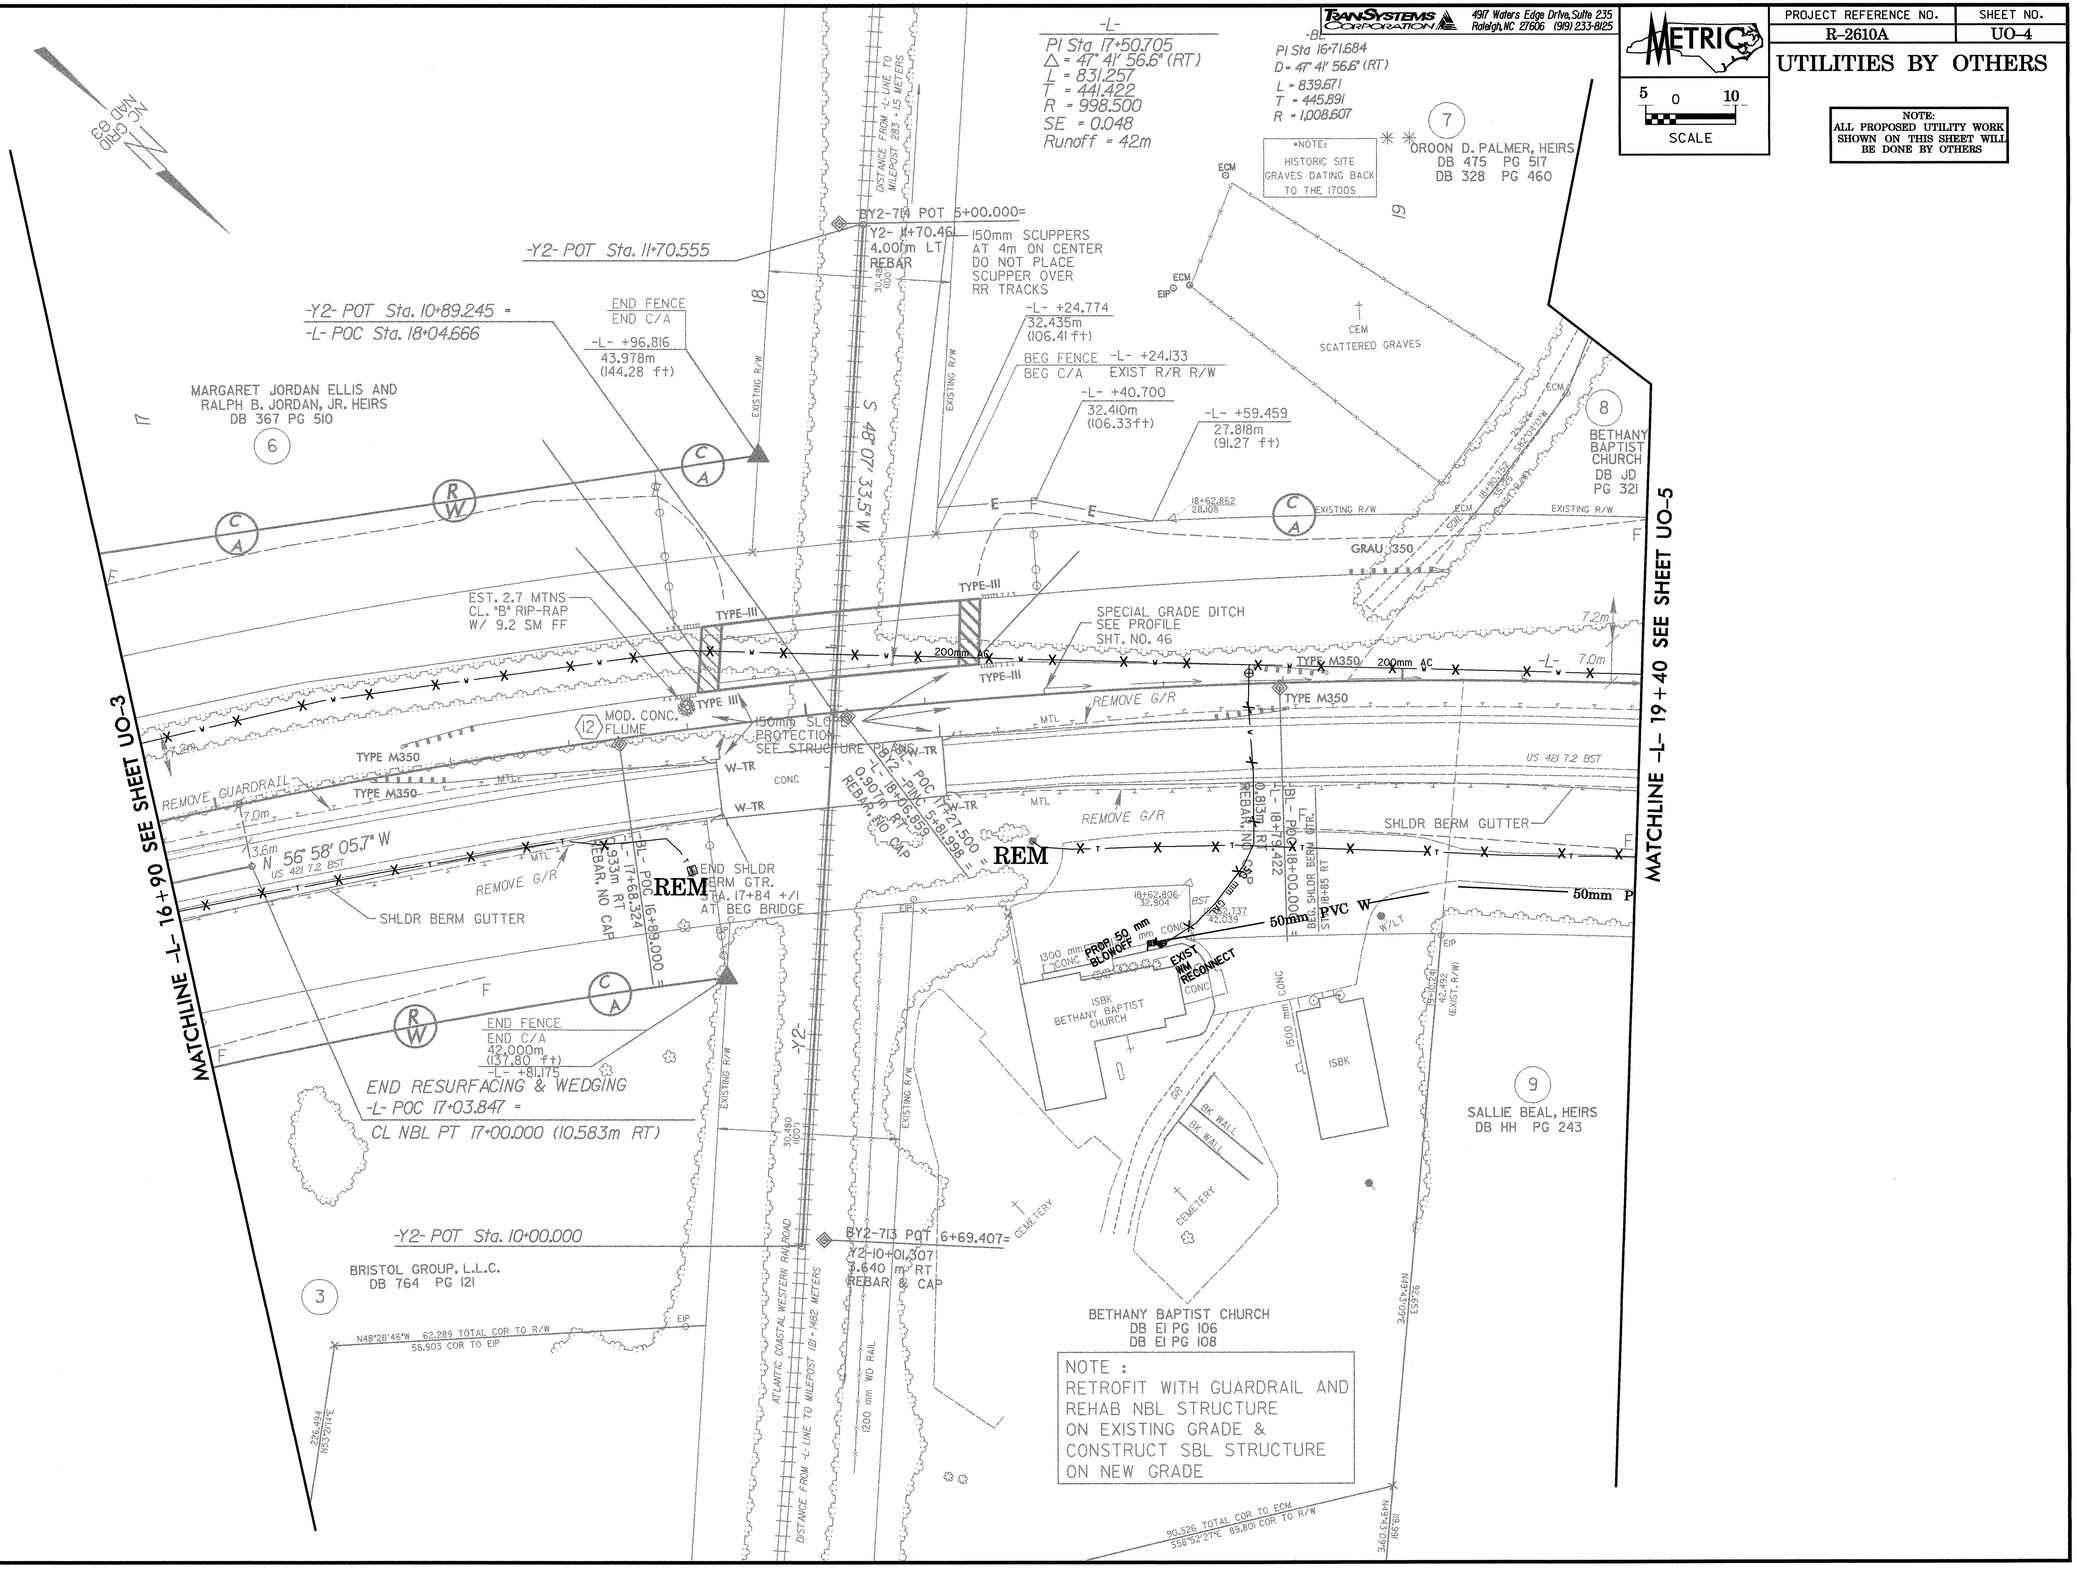

11/20/2003 11:26:31 AM
...tilities\Roadway\2610a_uo04.osh